Caltrans Metric
DEPARTMENT OF TRANSPORTATION
NORTH REGION - DESIGN WEST
District 3 Sacramento

Route 28 - Placer County Post Mile 0.8 - 9.4 (KP 1.2 -15.1) EA 03-2A940
Route 28 - Placer County Post Mile 10.2 - 11.0 (KP 16.4 -17.8) EA 03-29090

ROUTE 28 IMPROVEMENTS

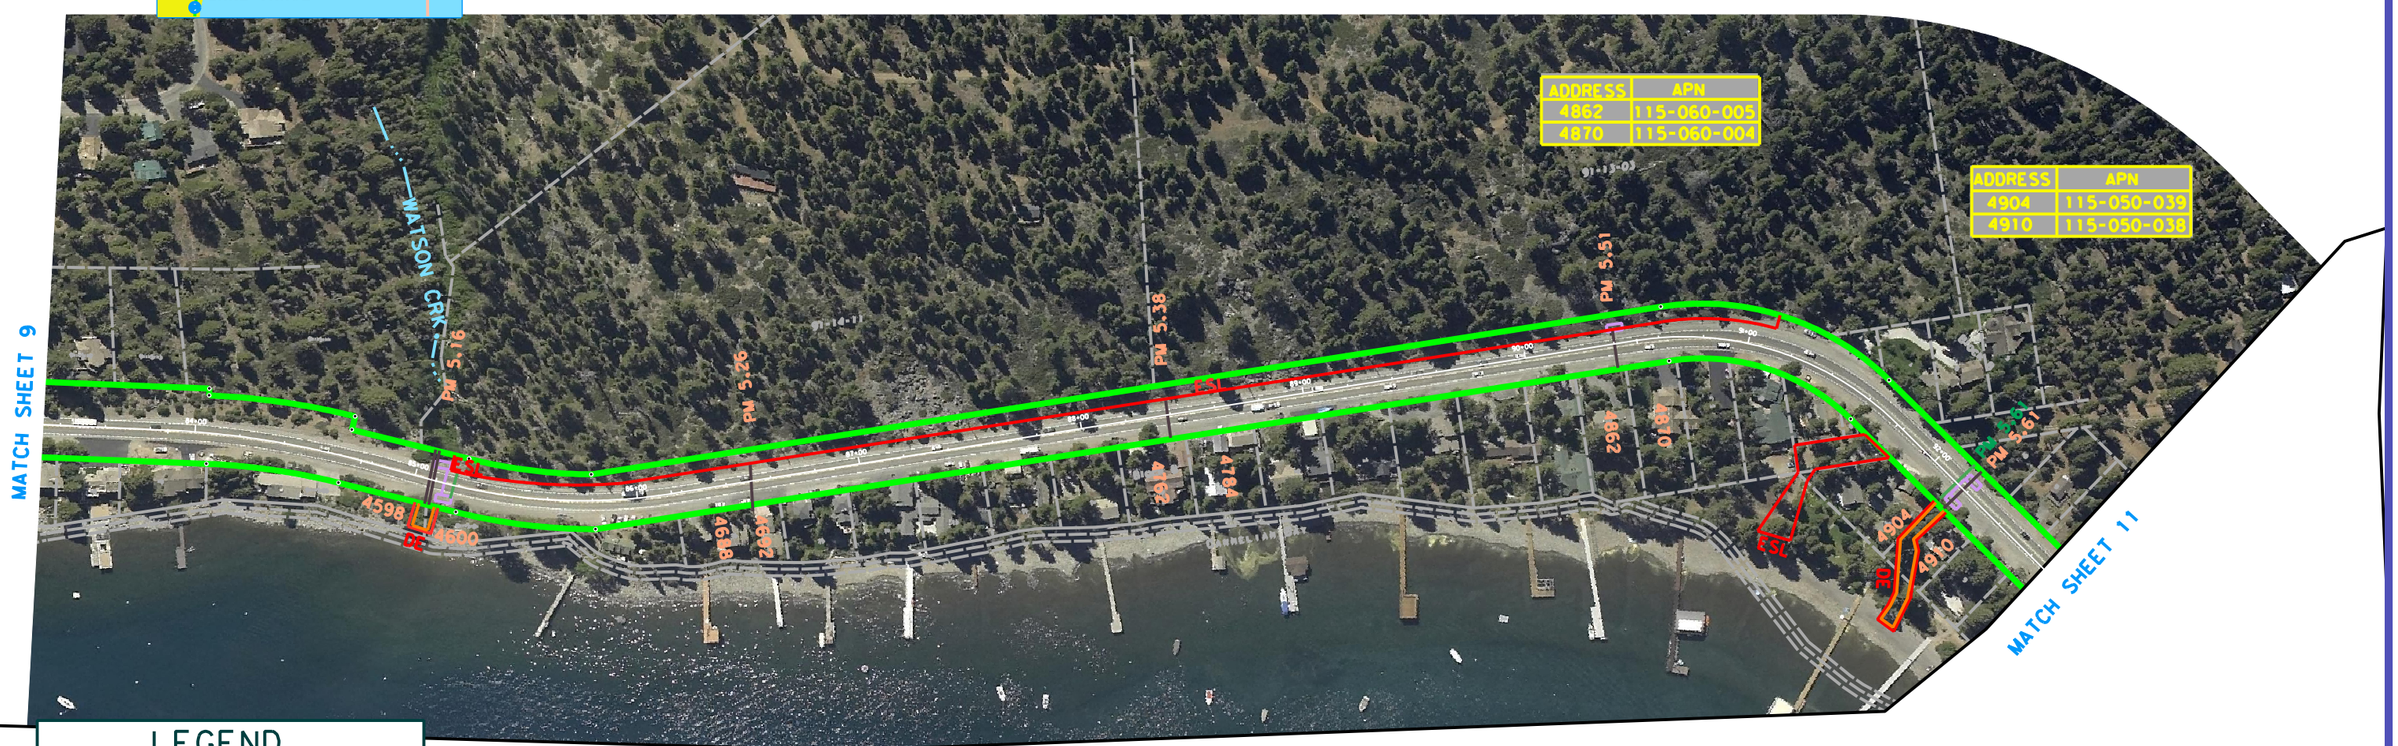

ADDRESS	APN
4862	115-060-005
4870	115-060-004

ADDRESS	APN
4904	115-050-039
4910	115-050-038

LEGEND

TCE	TEMPORARY CONSTRUCTION EASEMENT
DE	DRAINAGE EASEMENT
	ENVIRONMENTAL STUDY LIMIT & PROPOSED RIGHT OF WAY
3810	ADDRESS
	EXISTING R/W
	INFILTRATION BASIN
	BASIN LIMITS
	PARCEL LINE
	DRAINAGE SWALE
	OUTFALL
	EXISTING CULVERT
	NEW CULVERT
	SAND COLLECTION VAULT
	BASIN ACCESS, BORE HOLE

SCALE

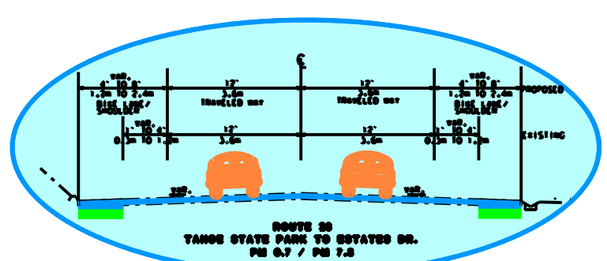

TYPICAL SECTION
NOT DRAWN TO SCALE

SHEET 10 OF 22