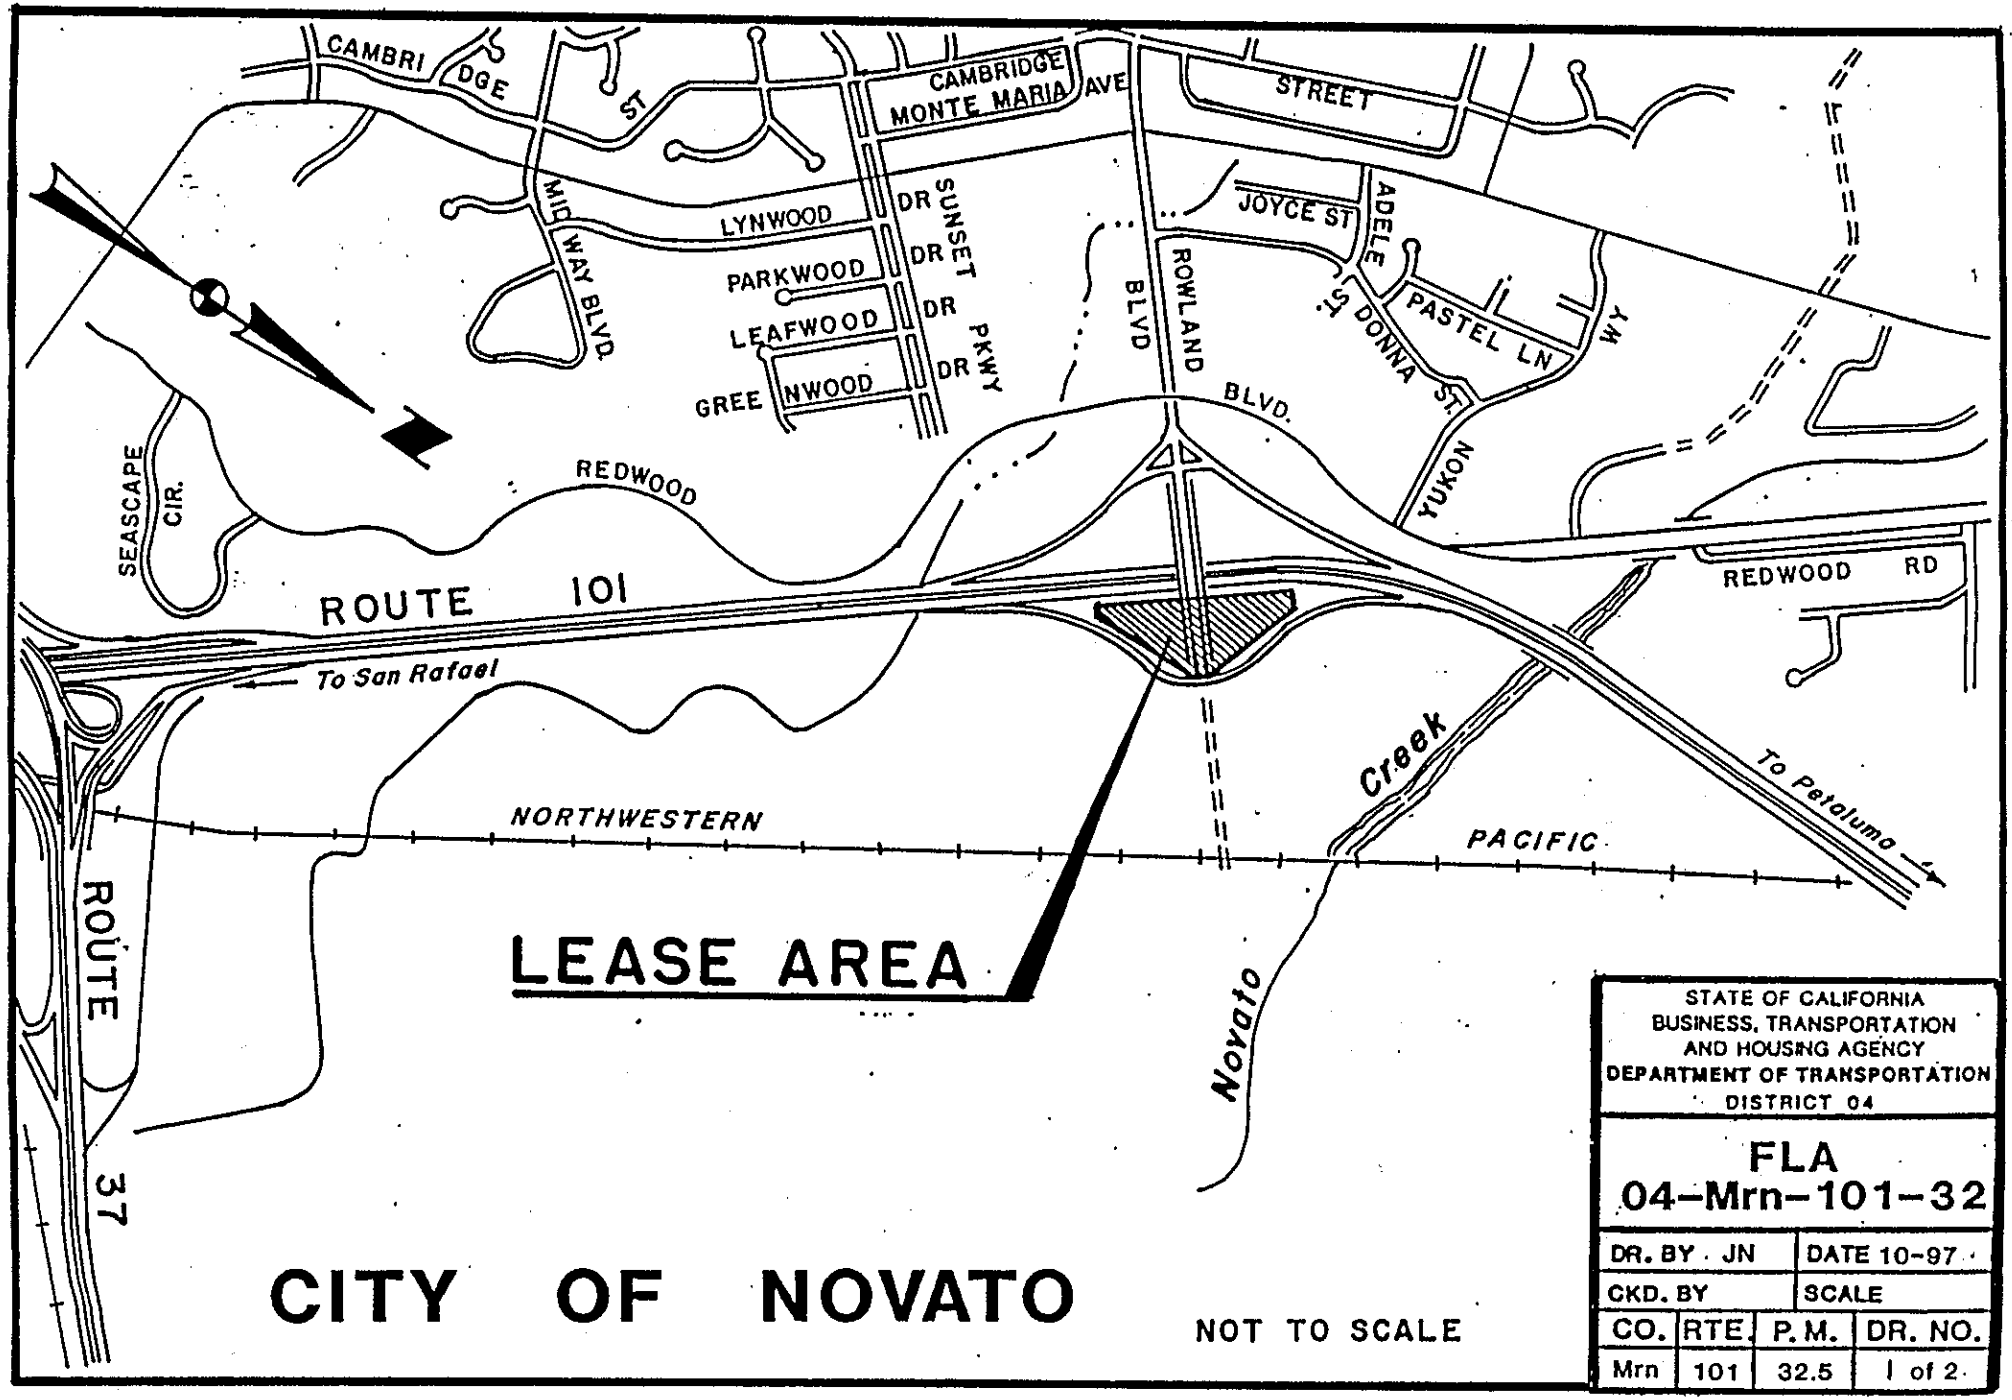

STATE OF CALIFORNIA
BUSINESS, TRANSPORTATION
AND HOUSING AGENCY
DEPARTMENT OF TRANSPORTATION
DISTRICT 04

FLA
04-Mrn-101-32

DR. BY JN		DATE 10-97	
CKD. BY		SCALE	
CO.	RTE.	P.M.	DR. NO.
Mrn	101	32.5	1 of 2

Dimensions and clearances shown are approximate. Where greater accuracy is required an engineering field survey is suggested.

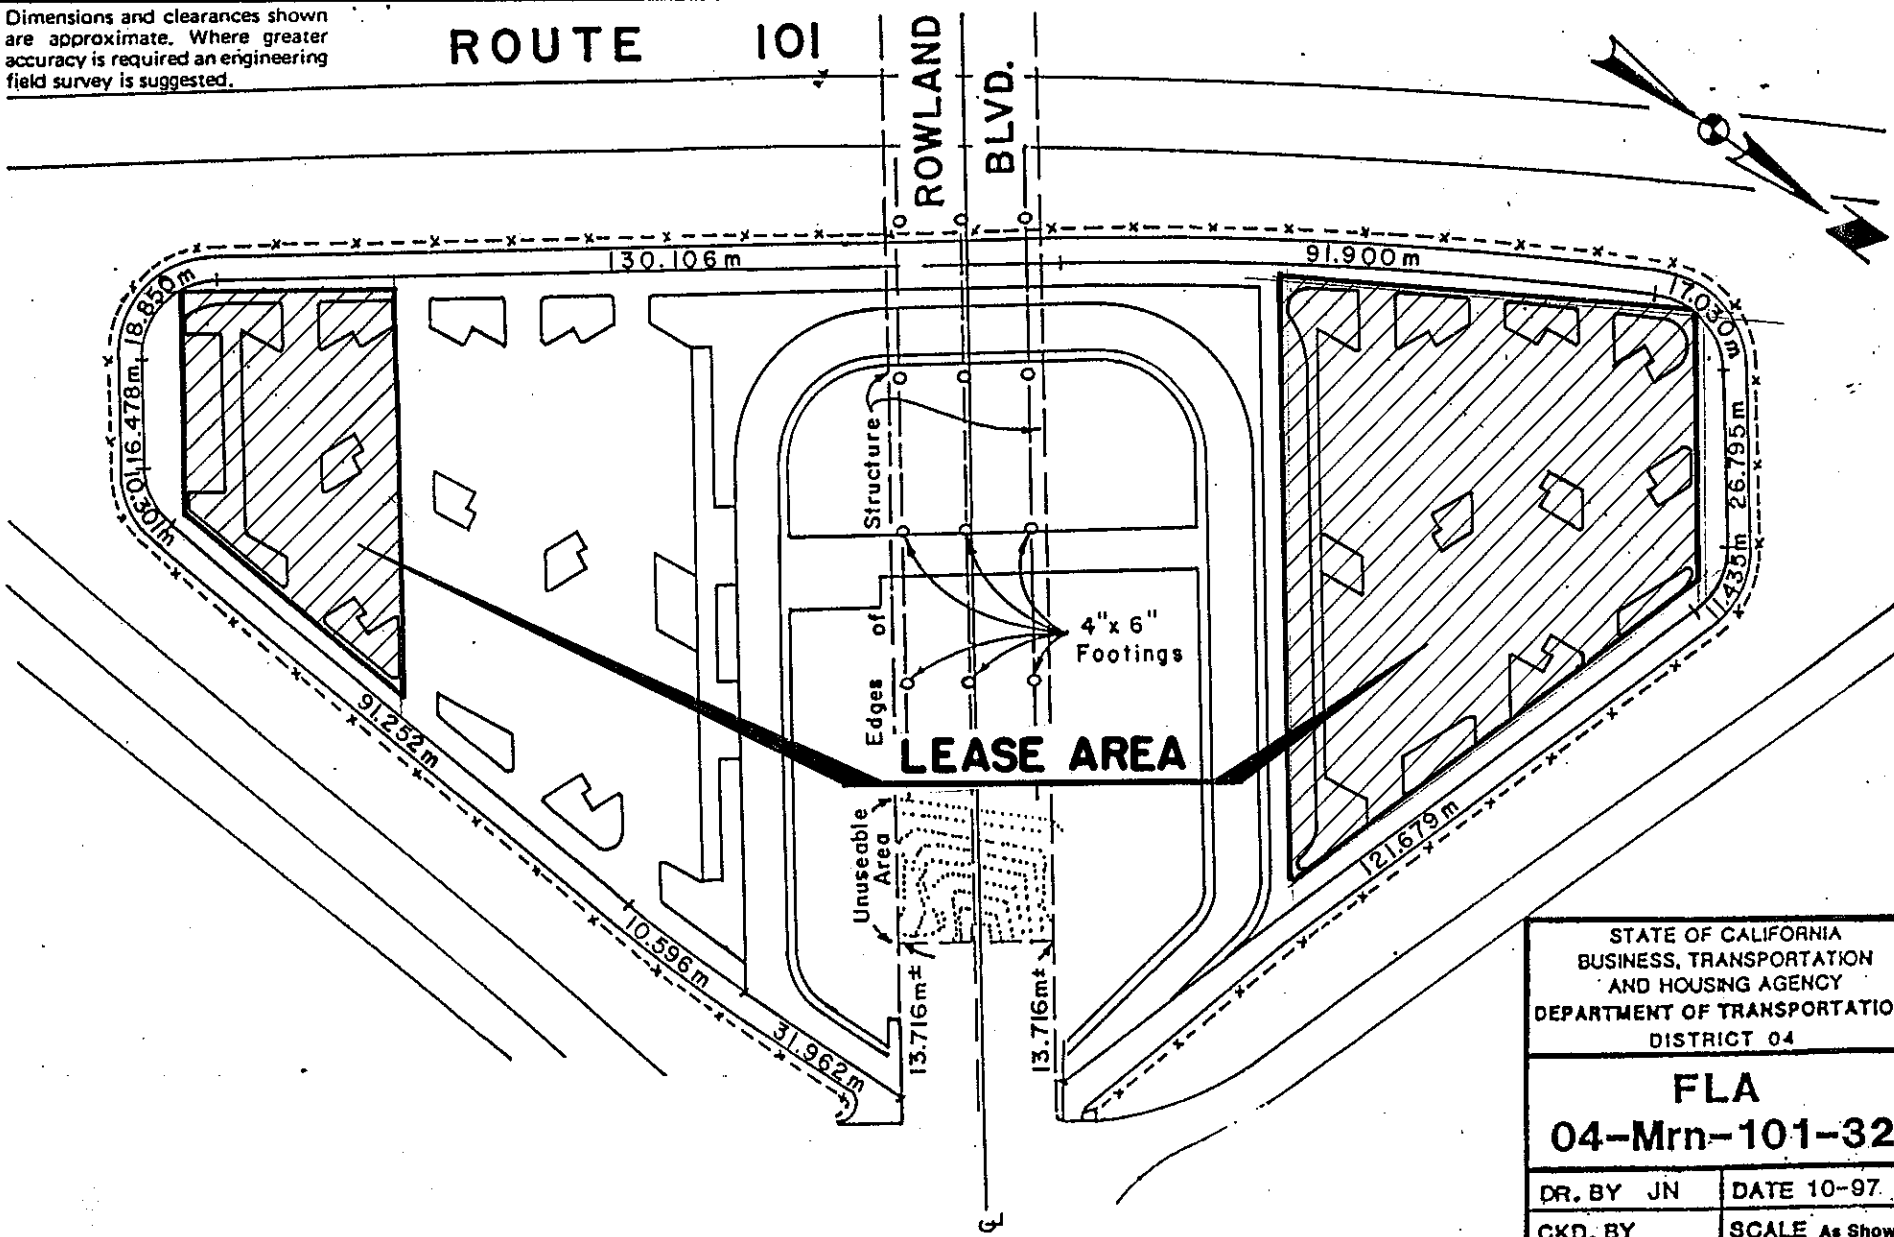

STATE OF CALIFORNIA
BUSINESS, TRANSPORTATION AND HOUSING AGENCY
DEPARTMENT OF TRANSPORTATION
DISTRICT 04

FLA
04-Mrn-101-32

DR. BY JN	DATE 10-97
CKD. BY	SCALE As Shown

CO.	RTE.	P.M.	DR. NO.
Mrn.	101	32.5	2 of 2