Dimensions and clearances shown are approximate. Where greater accuracy is required an engineering field survey is suggested.

CITY OF SAN LEANDRO

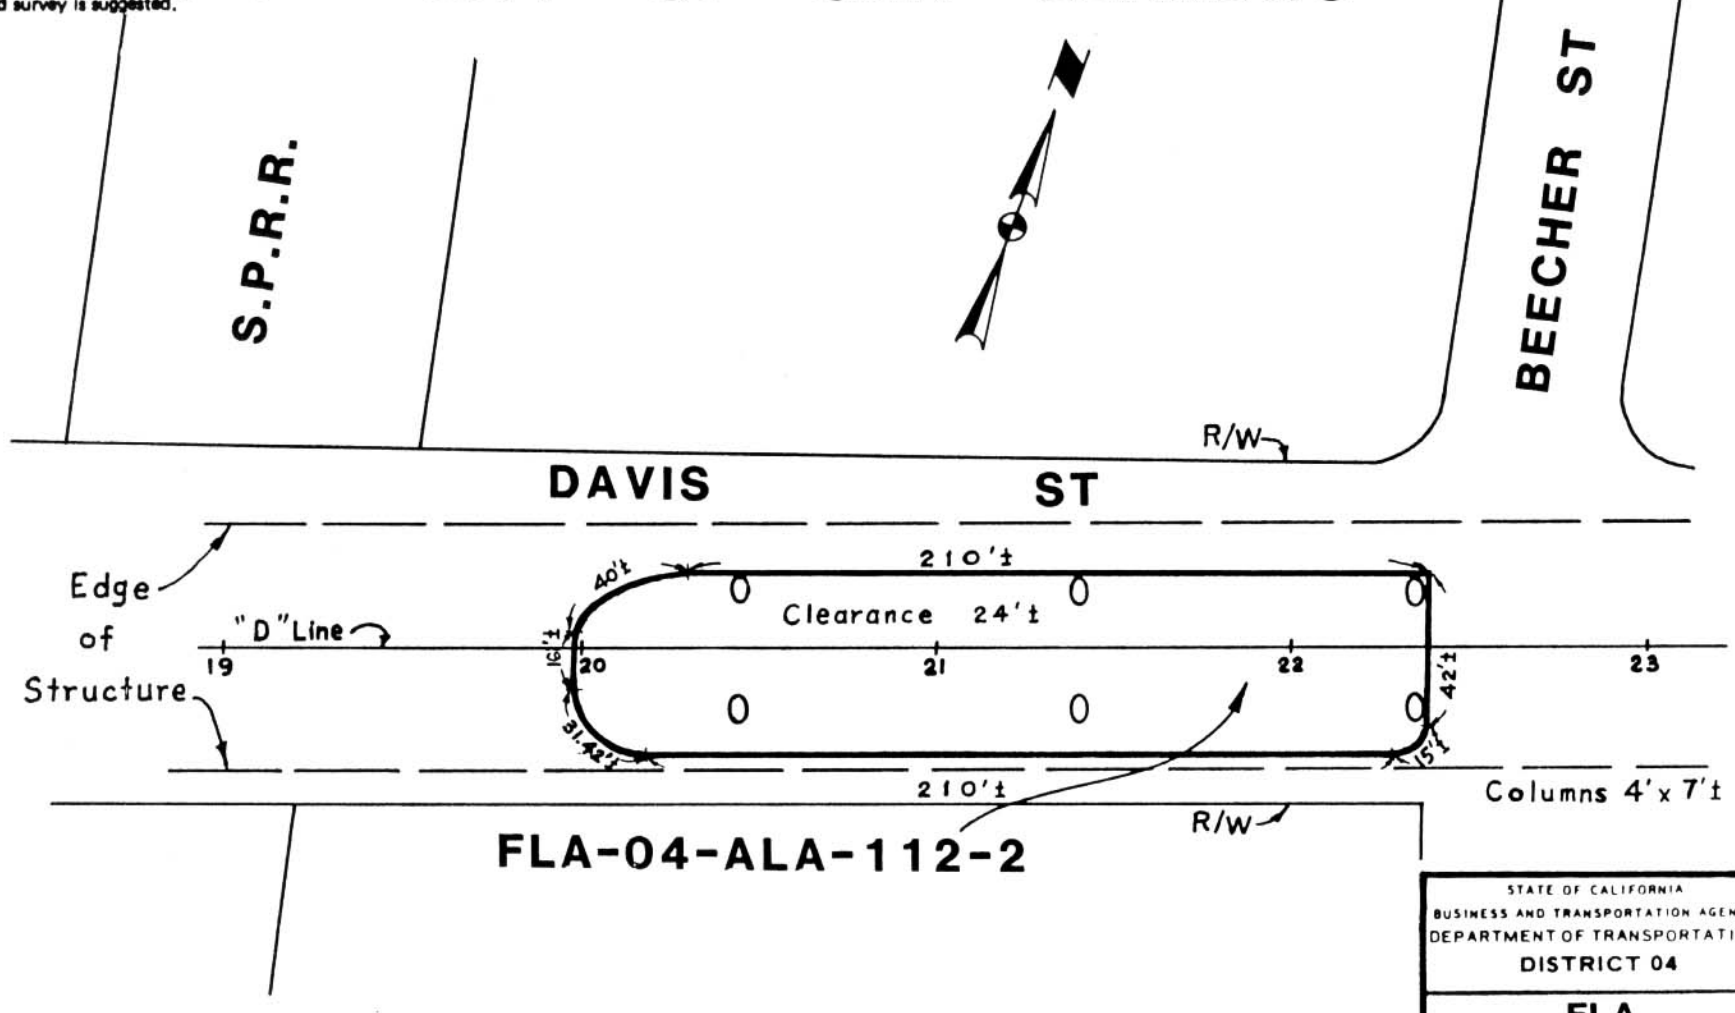

GROSS AREA . . . . . 11975 Sq. Ft.±
AREA OF COLUMNS. . . . . 168 Sq. Ft.±
NET AREA . . . . . .11807 Sq. Ft.±
AREA UNDER STRUCTURE . . . . 11975 Sq. Ft.±

SCALE IN FEET
0 50 100 150

STATE OF CALIFORNIA
BUSINESS AND TRANSPORTATION AGENCY
DEPARTMENT OF TRANSPORTATION
DISTRICT 04

FLA
04-ALA-112-2

DRAWN BY CL			DATE 6-86
CHECKED BY			SCALE Shown
CO.	RTE.	P.M.	DR. NO.
ALA	112	0.2	

R-188.1