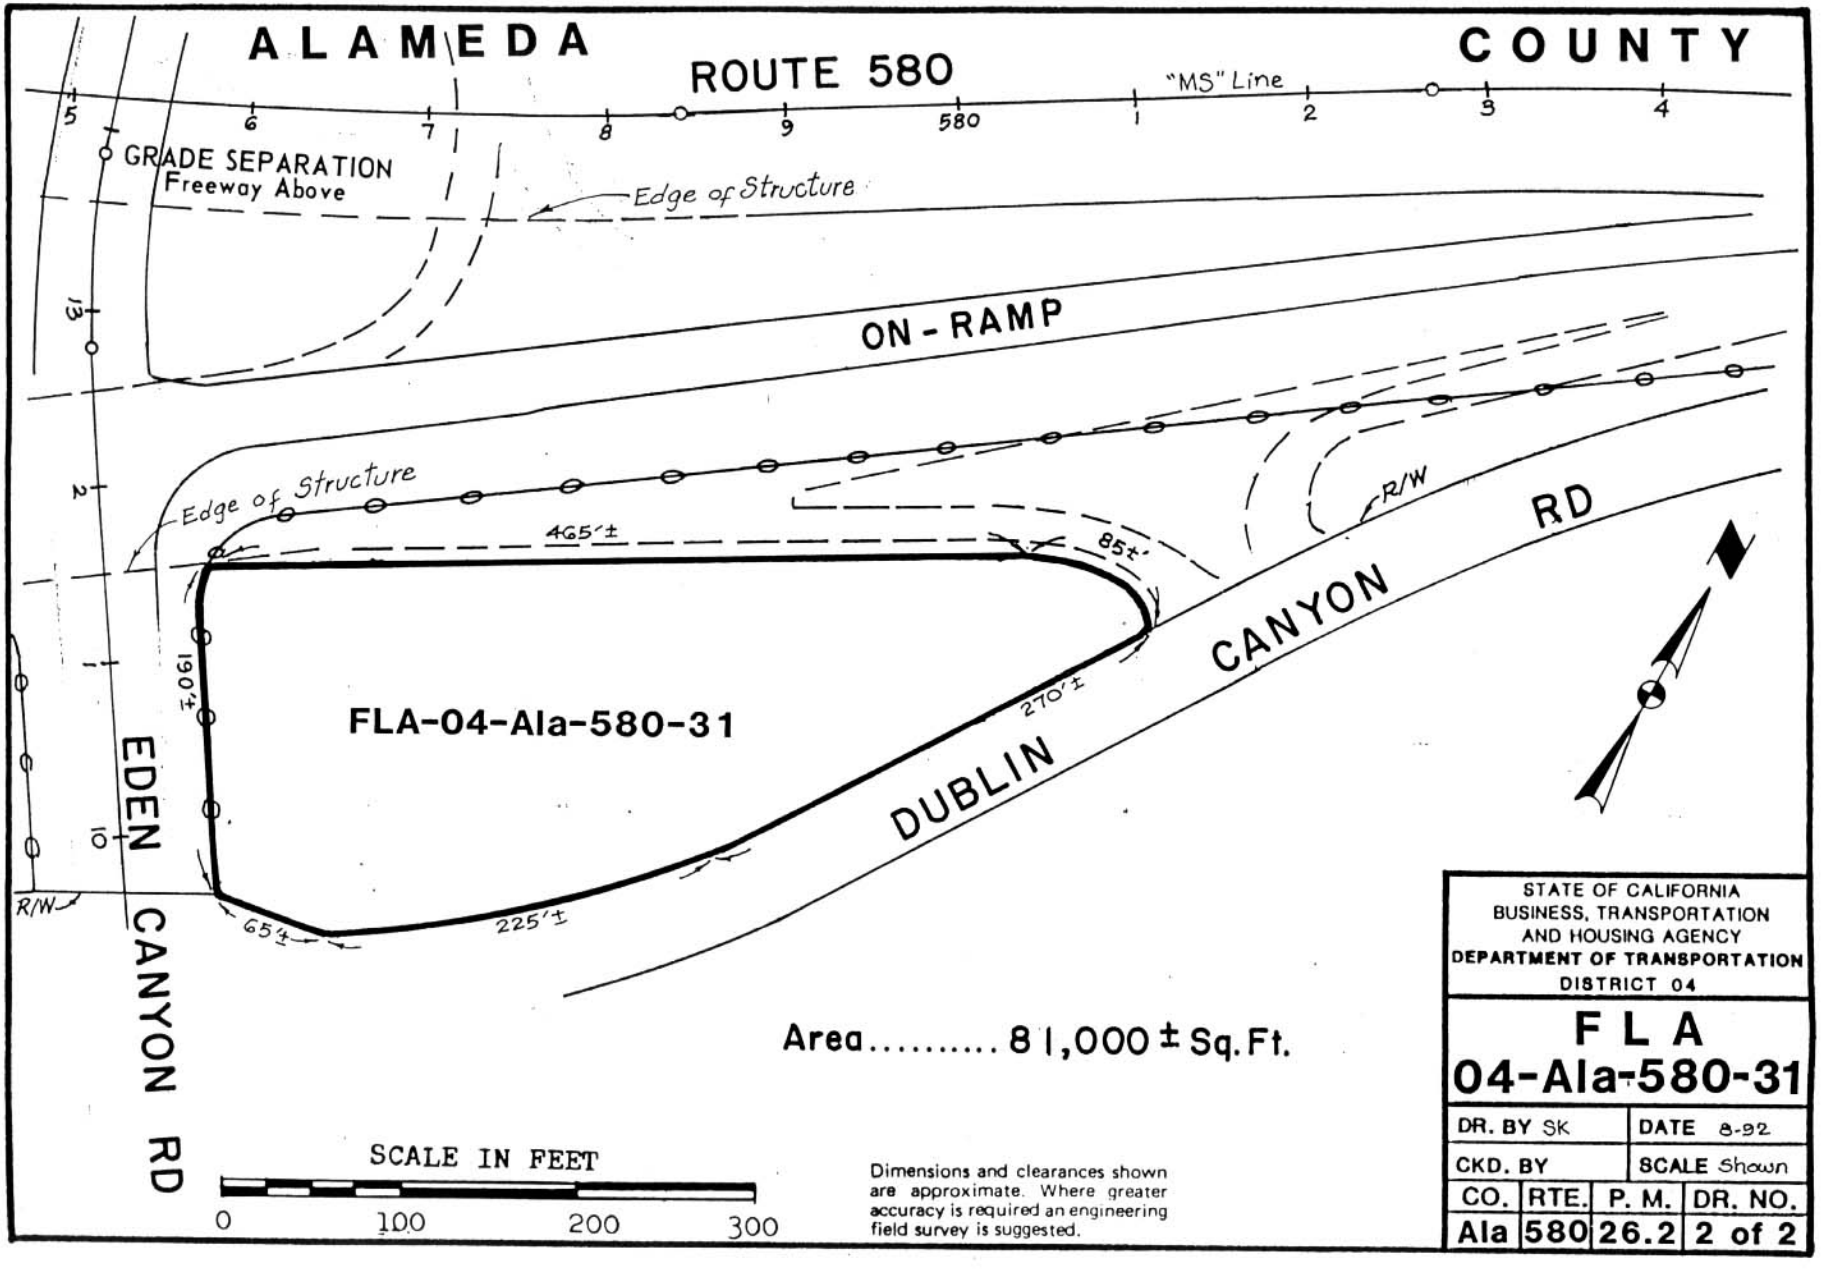
ALAMEDA
COUNTY
ROUTE 580
"MS" Line
5
6
7
8
9
580
1
2
3
4
GRADE SEPARATION
Freeway Above
Edge of Structure
ON-RAMP
13
2
1
10
Edge of Structure
465'±
85'±
R/W
RD
CANYON
DUBLIN
190'±
FLA-04-Ala-580-31
270'±
EDEN
CANYON RD
R/W
65'±
225'±
Area..... 81,000 ± Sq. Ft.
SCALE IN FEET
0
100
200
300
Dimensions and clearances shown are approximate. Where greater accuracy is required an engineering field survey is suggested.
STATE OF CALIFORNIA
BUSINESS, TRANSPORTATION
AND HOUSING AGENCY
DEPARTMENT OF TRANSPORTATION
DISTRICT 04
FLA
04-Ala-580-31
DR. BY SK
DATE 8-92
CKD. BY
SCALE Shown
CO.
RTE.
P. M.
DR. NO.
Ala
580
26.2
2 of 2