Dimensions and clearances shown are approximate. Where greater accuracy is required an engineering field survey is suggested.

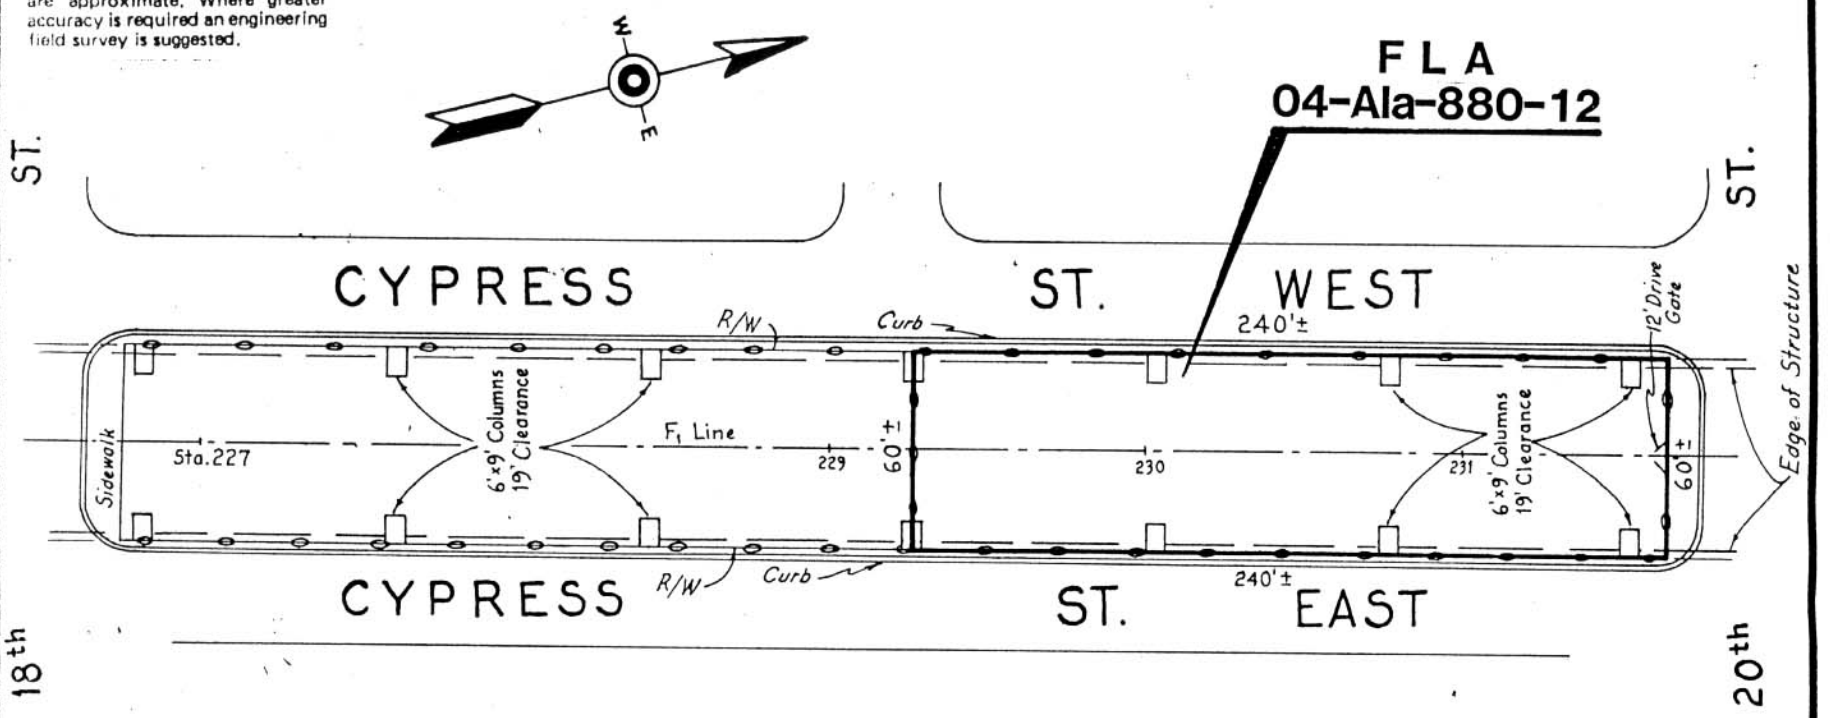

Note: All dimensions and areas shown are approximate.

Gross Area	14,400	Sq. Ft. ±
Area of Columns	378	Sq. Ft. ±
Net Area	14,022	Sq. Ft. ±
Area Under Structure	12,950	Sq. Ft. ±

Scale in Feet

0 50 100

STATE OF CALIFORNIA
BUSINESS AND TRANSPORTATION AGENCY
DEPARTMENT OF TRANSPORTATION
DISTRICT 04

FLA
04-Ala-880-12

DRAWN BY JKW			DATE 6-1957
CHECKED BY			SCALE As Shown
CO.	RTE.	P.M.	DR. NO.
Ala	880	33.4	

R-7.15