Gross Area	6820± Sq. Ft.
Area of Columns	96± Sq. Ft.
Net Area	6724± Sq. Ft.
Area Under Structure	6160± Sq. Ft.

All Columns 4' x 6'

Clearance 10'

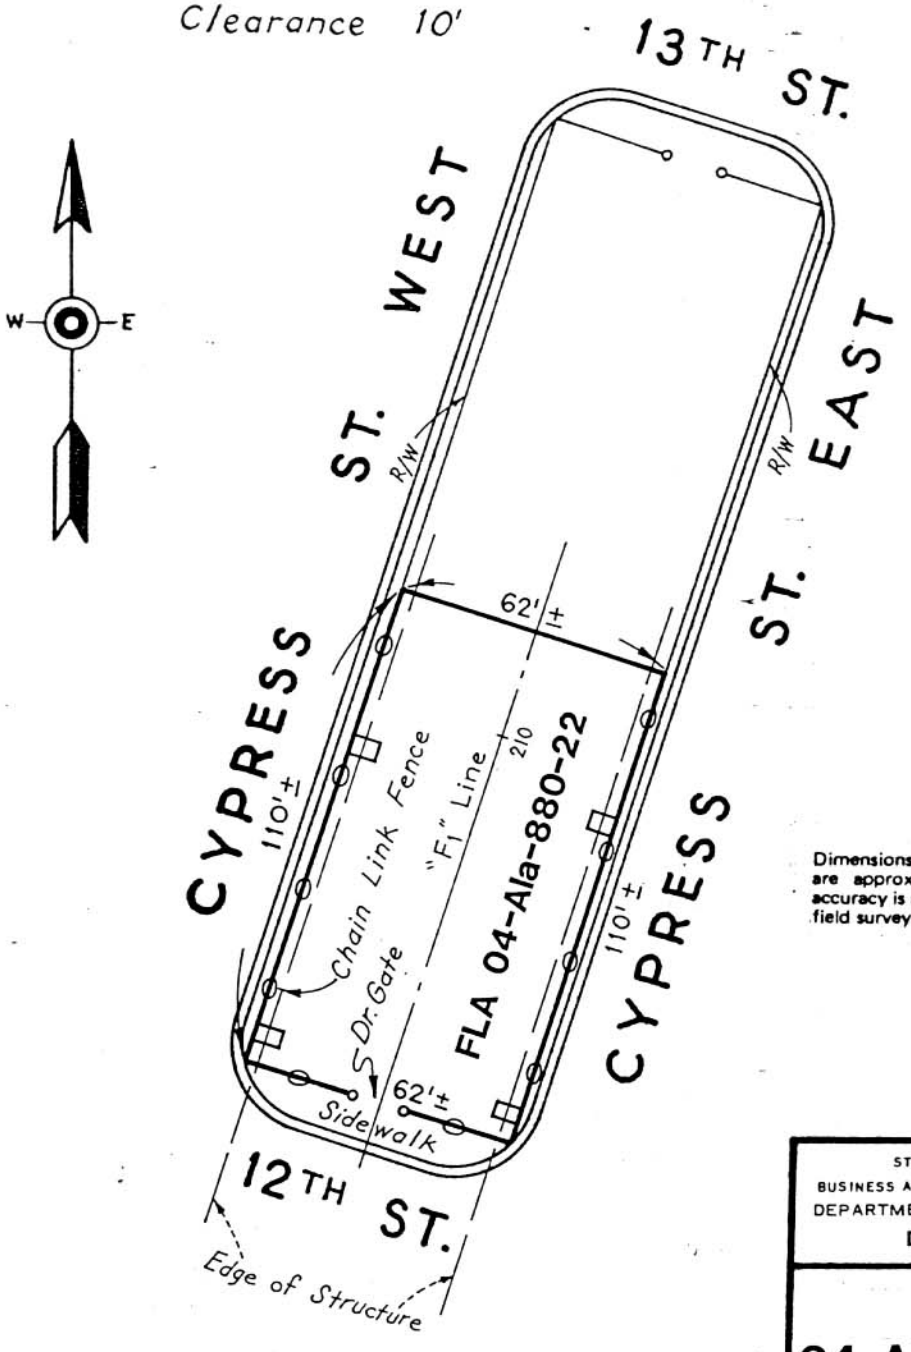

Dimensions and clearances shown are approximate. Where greater accuracy is required an engineering field survey is suggested.

SCALE IN FEET

0 40 80 120

Rev. 8-73

STATE OF CALIFORNIA
BUSINESS AND TRANSPORTATION AGENCY
DEPARTMENT OF TRANSPORTATION
DISTRICT 04

FLA 04-Ala-880-22

DRAWN BY JKW			DATE 6-57
CHECKED BY			SCALE As Shown
CO.	RTE.	P.M.	DR. NO.
ALA	880	33.1	

R-7.13