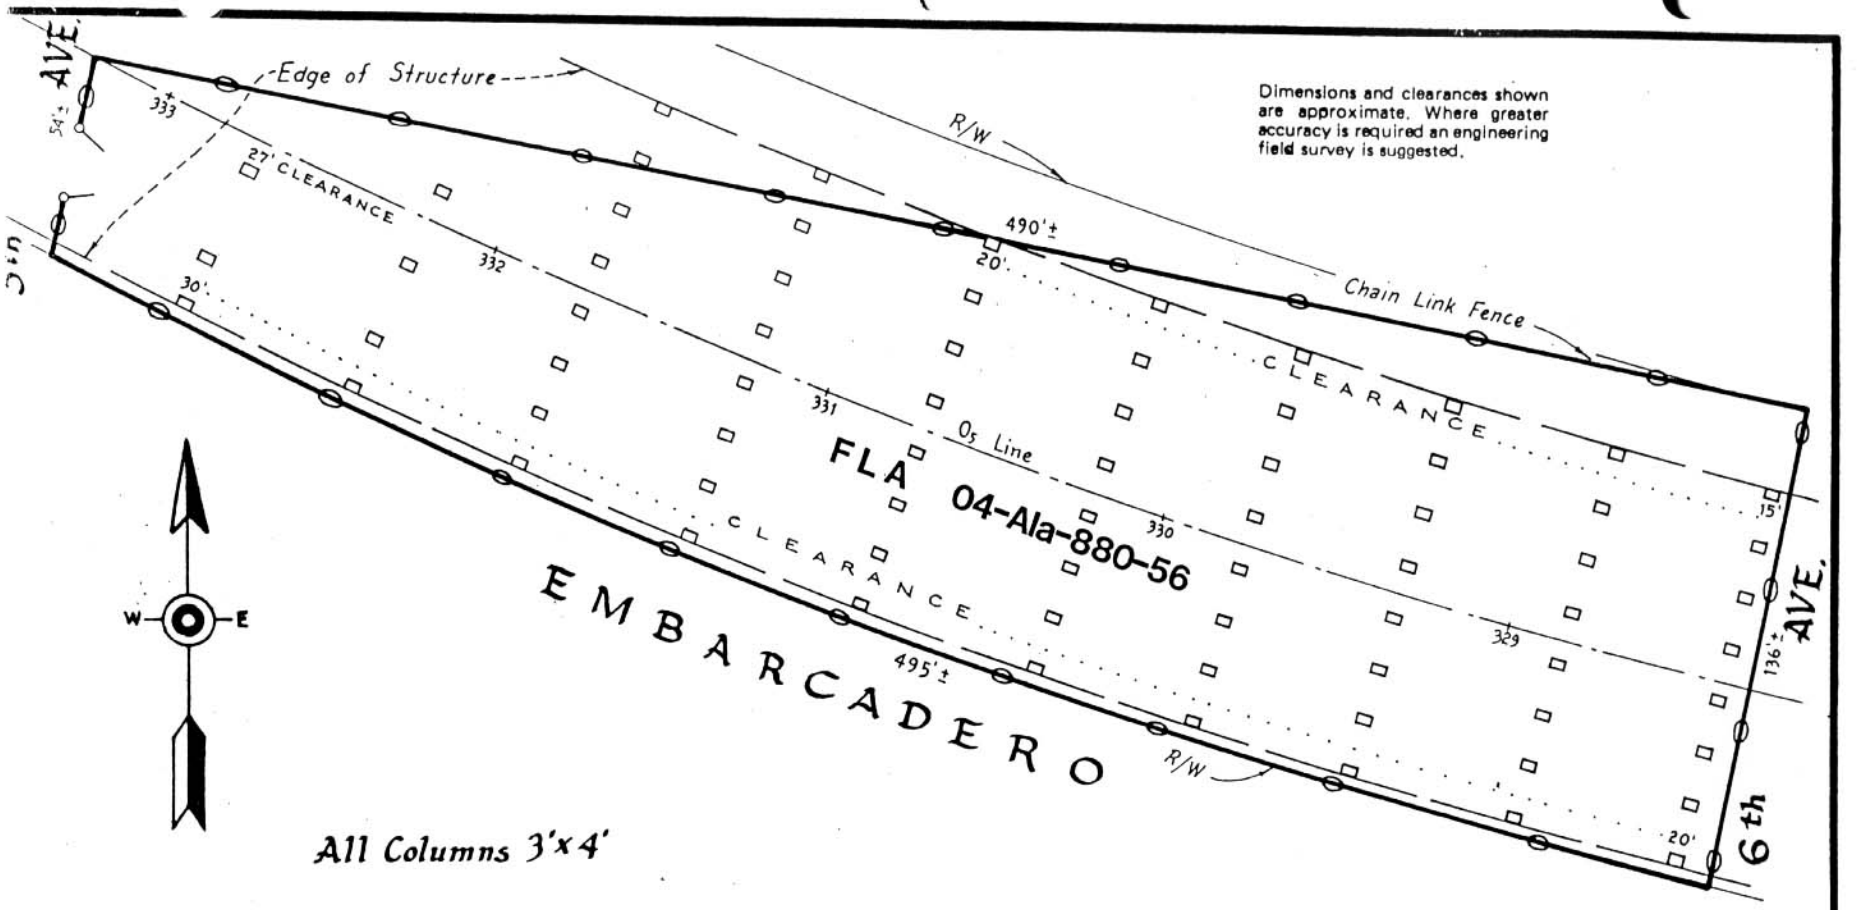

Dimensions and clearances shown are approximate. Where greater accuracy is required an engineering field survey is suggested.

Gross Area -	53,316 Sq.Ft.±
Area of Columns	816 Sq.Ft.±
Net Area -	52,500 Sq.Ft.±
Area Under Structure -	47,500 Sq.Ft.±

SCALE IN FEET

0 50 100 150

Rev. 9-4-73

STATE OF CALIFORNIA
BUSINESS AND TRANSPORTATION AGENCY
DEPARTMENT OF TRANSPORTATION
DISTRICT 04

FLA
04-Ala-880-56

DRAWN BY PAF			DATE June 1965
CHECKED BY			SCALE As Shown
CO.	RTE.	P.M.	DR. NO.
ALA	880	30.4	

6.22.73