Dimensions and clearances shown are approximate. Where greater accuracy is required an engineering field survey is suggested.

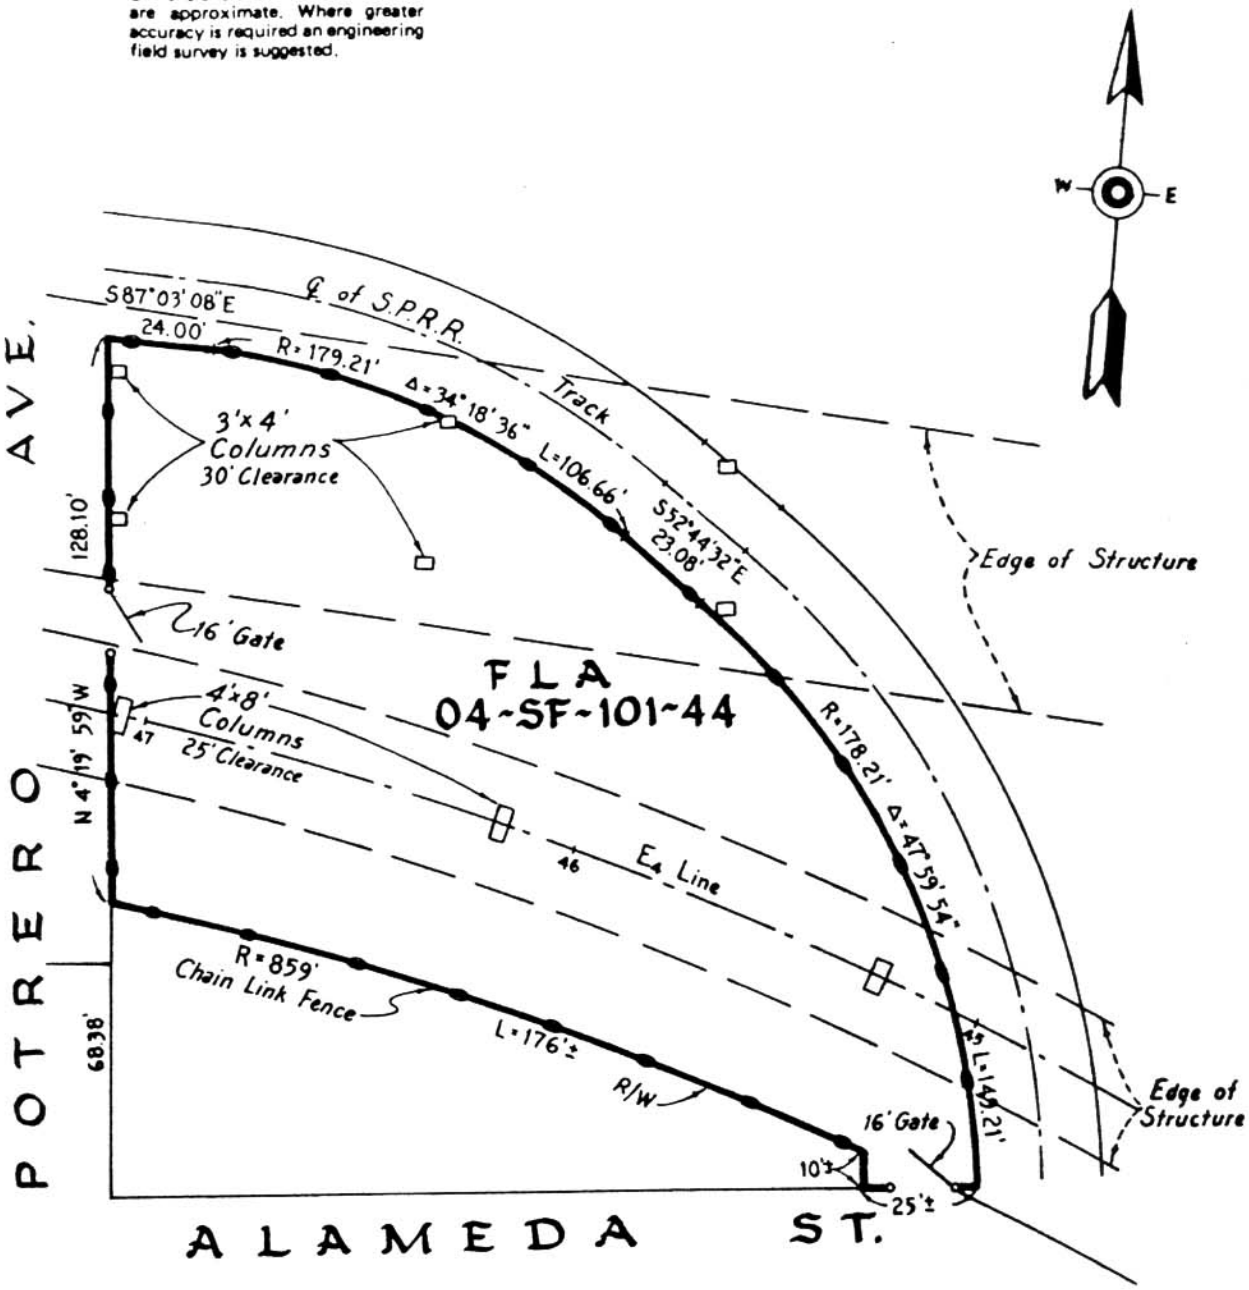

SCALE

0' 40' 80' 120'

Rev. 8-20-73

STATE OF CALIFORNIA
BUSINESS AND TRANSPORTATION AGENCY
DEPARTMENT OF TRANSPORTATION
DISTRICT 04

FLA
04-SF-101-44

Gross Area -	22,560 Sq.Ft.±
Area of Columns -	144 Sq.Ft.±
Net Area -	22,416 Sq.Ft.±
Area Under Structure -	12,420 Sq.Ft.±

DRAWN BY J.K.W./J.C.			DATE Feb. 1968
CHECKED BY			SCALE As Shown
CO.	RTE.	P.M.	DR. NO.
SF	101	4.4	

R-30.24.