Dimensions and clearances shown are approximate. Where greater accuracy is required an engineering field survey is suggested.

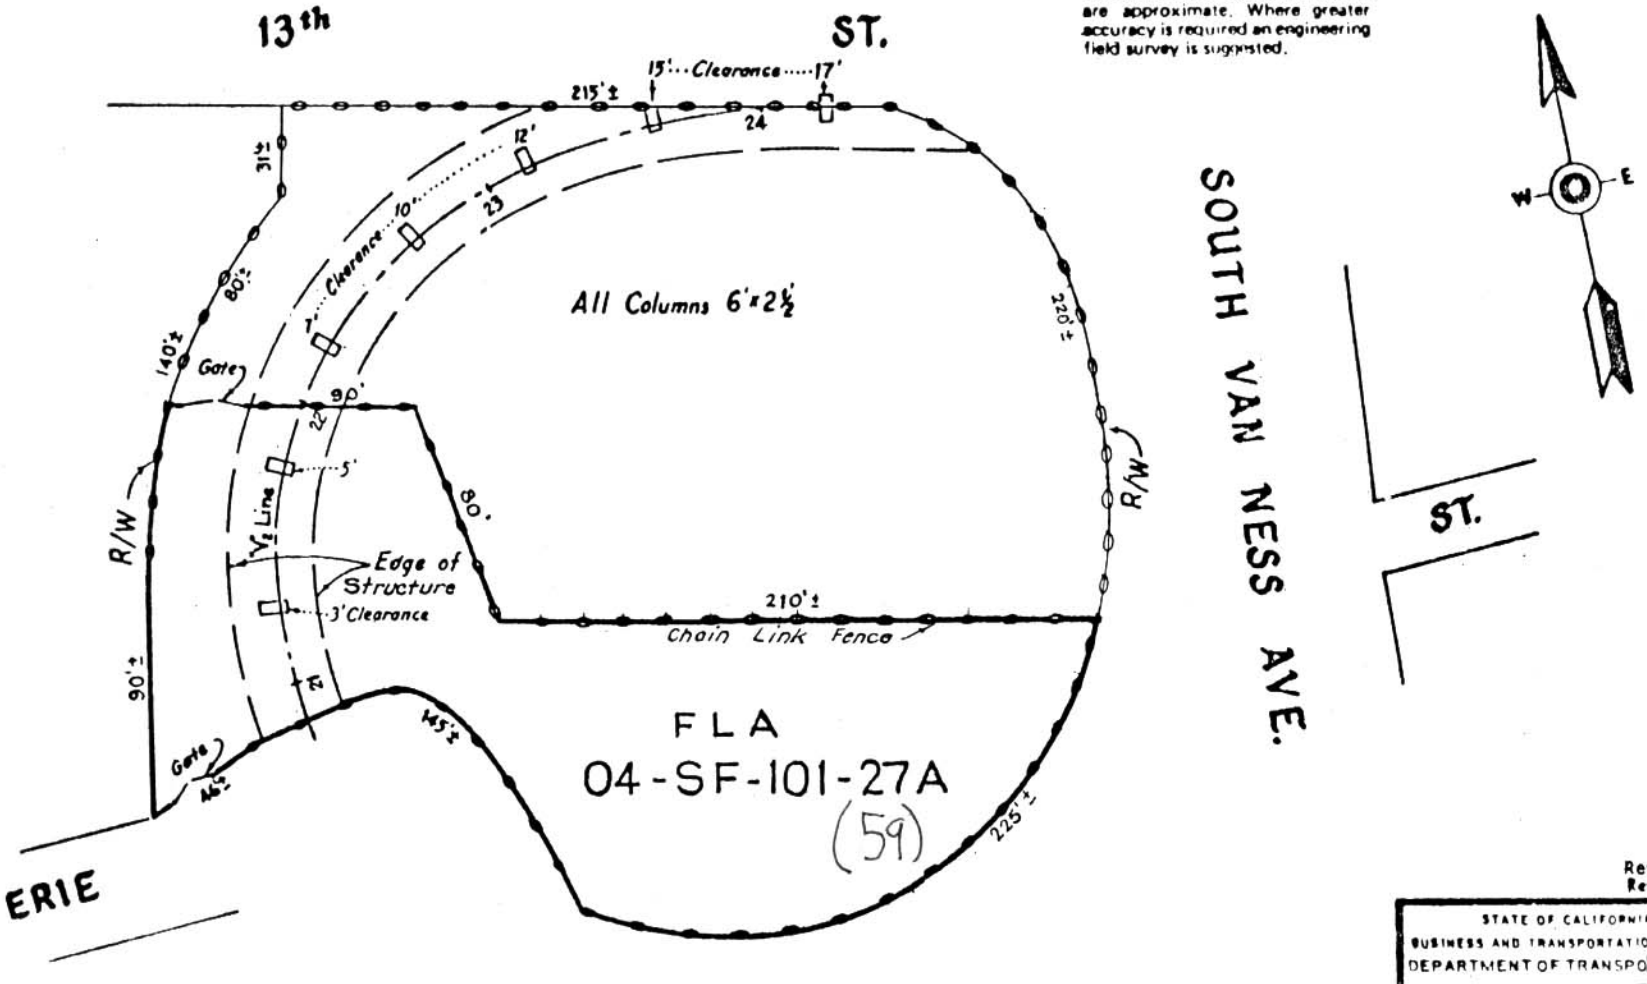

Gross Area -	34450	Sq.Ft.±
Area of Columns -	30	Sq.Ft.±
Net Area -	34420	Sq.Ft.±
Area Under Structure -	2,990	Sq.Ft.±

Scale in Feet

0 60 120 180

Rev. 12-76
Rev 8-73

STATE OF CALIFORNIA
BUSINESS AND TRANSPORTATION AGENCY
DEPARTMENT OF TRANSPO[redacted]
DISTRICT 0[redacted] 59

FLA [redacted]
04-SF-101-[redacted]

DRAWN BY [illegible]			DATE 8-72
CHECKED BY			SCALE As Shown
CO.	RTE.	P.M.	DR. NO.
SF	101	3.2	