Dimensions and clearances shown are approximate. Where greater accuracy is required an engineering field survey is suggested.

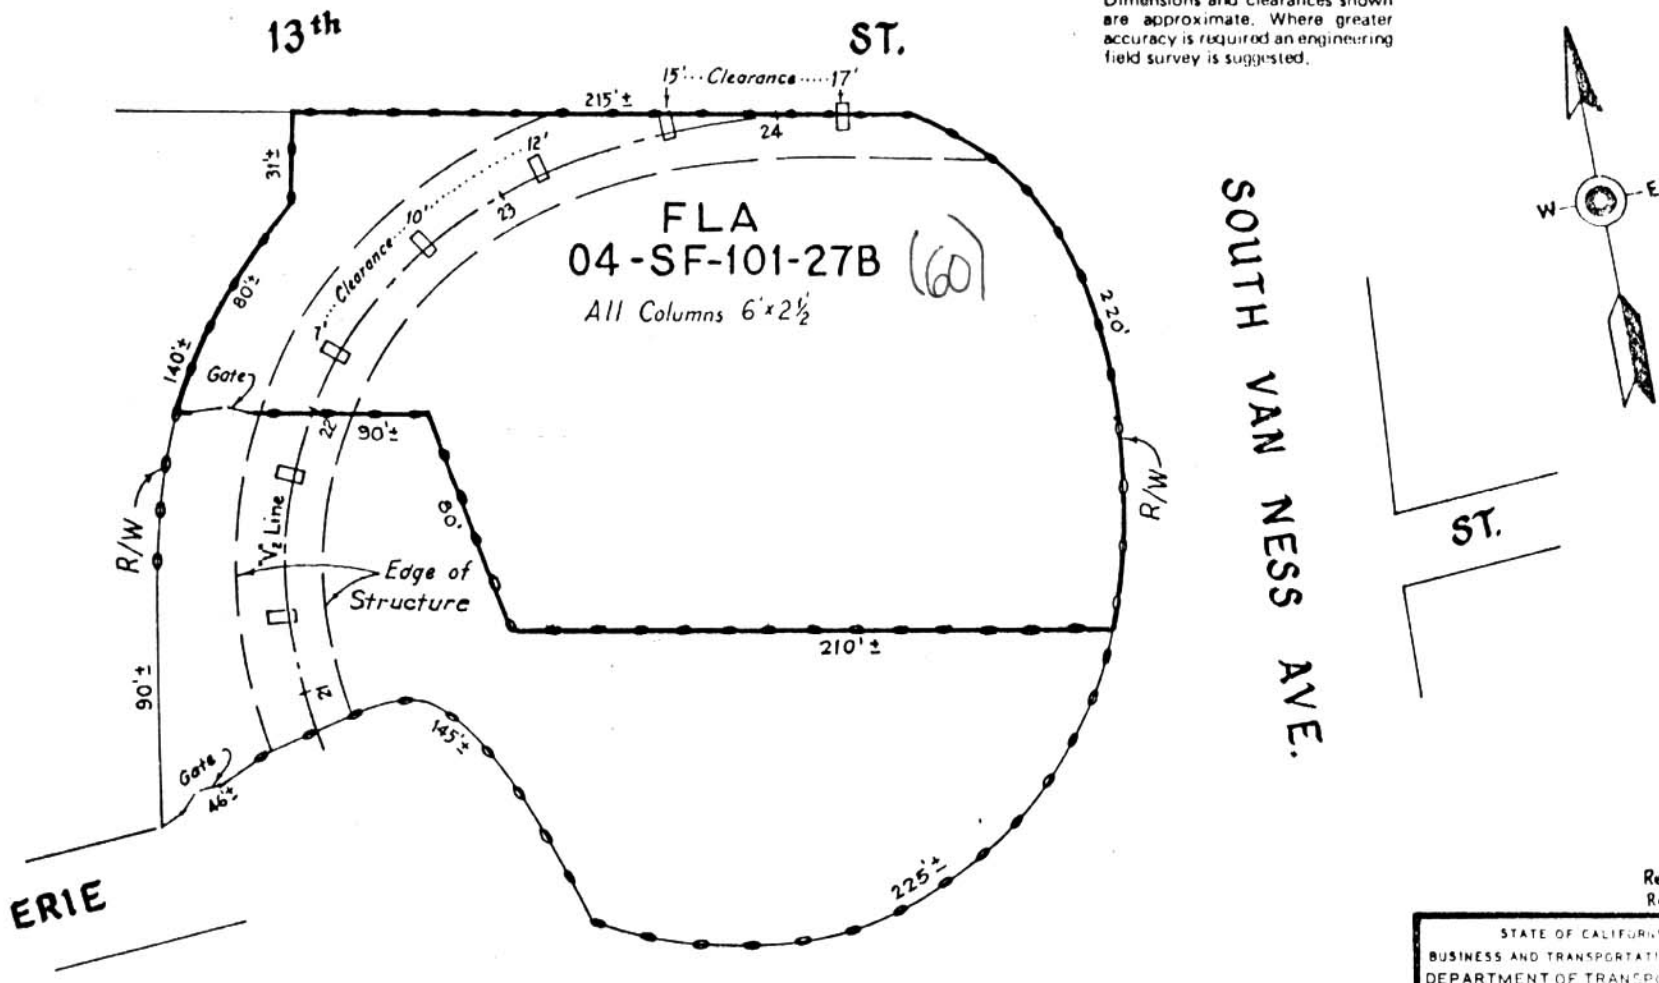

Gross Area ~	43650 Sq.Ft.±
Area of Columns ~	65 Sq.Ft.±
Net Area ~	43585 Sq.Ft.±
Area Under Structure ~	6500 Sq.Ft.±

Scale in Feet: 0, 60, 120, 180

Rev. 12-76
Rev 8-73

STATE OF CALIFORNIA
BUSINESS AND TRANSPORTATION AGENCY
DEPARTMENT OF TRANSPORTATION
DISTRICT 04

FLA 60
04-SF-101-~~27B~~

DRAWN BY tn.8			DATE 8-72
CHECKED BY			SCALE As Shown
CO.	RTE	P.M	DR. NO.
SF	101	3.2	