Dimensions and clearances shown are approximate. Where greater accuracy is required an engineering field survey is suggested.

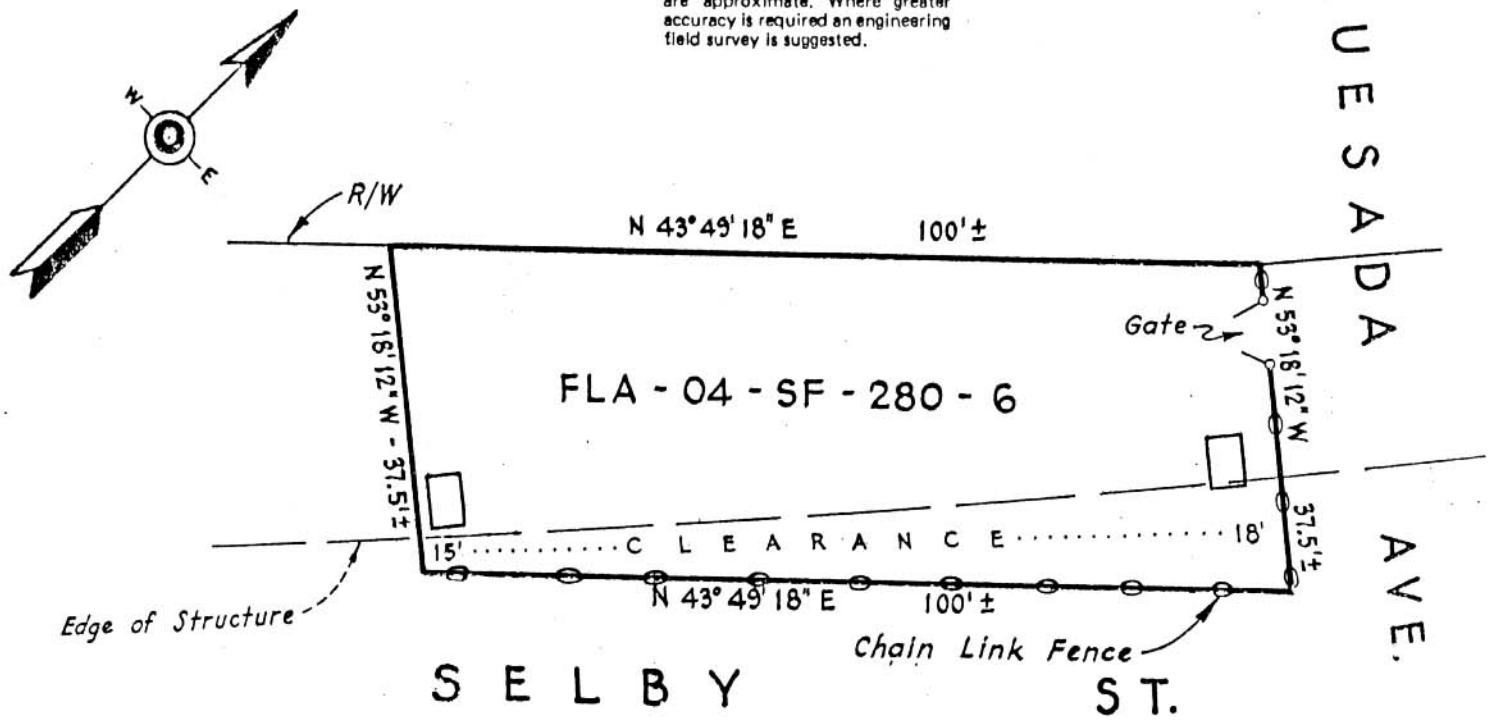

All Columns 4' x 6'

Gross Area	3748	Sq. Ft. ±
Area of Columns	48	Sq. Ft. ±
Net Area	3700	Sq. Ft. ±
Area Under Structure	790	Sq. Ft. ±

SCALE IN FEET

0 20 40 60

STATE OF CALIFORNIA
BUSINESS AND TRANSPORTATION AGENCY
DEPARTMENT OF TRANSPORTATION
DISTRICT 04

FLA
04-SF-280-6

DRAWN BY R.T.			DATE JAN. 1974
CHECKED BY			SCALE As Shown
CO.	RTE	P.M.	DR. NO.
SF	280	4.1	

-174.3