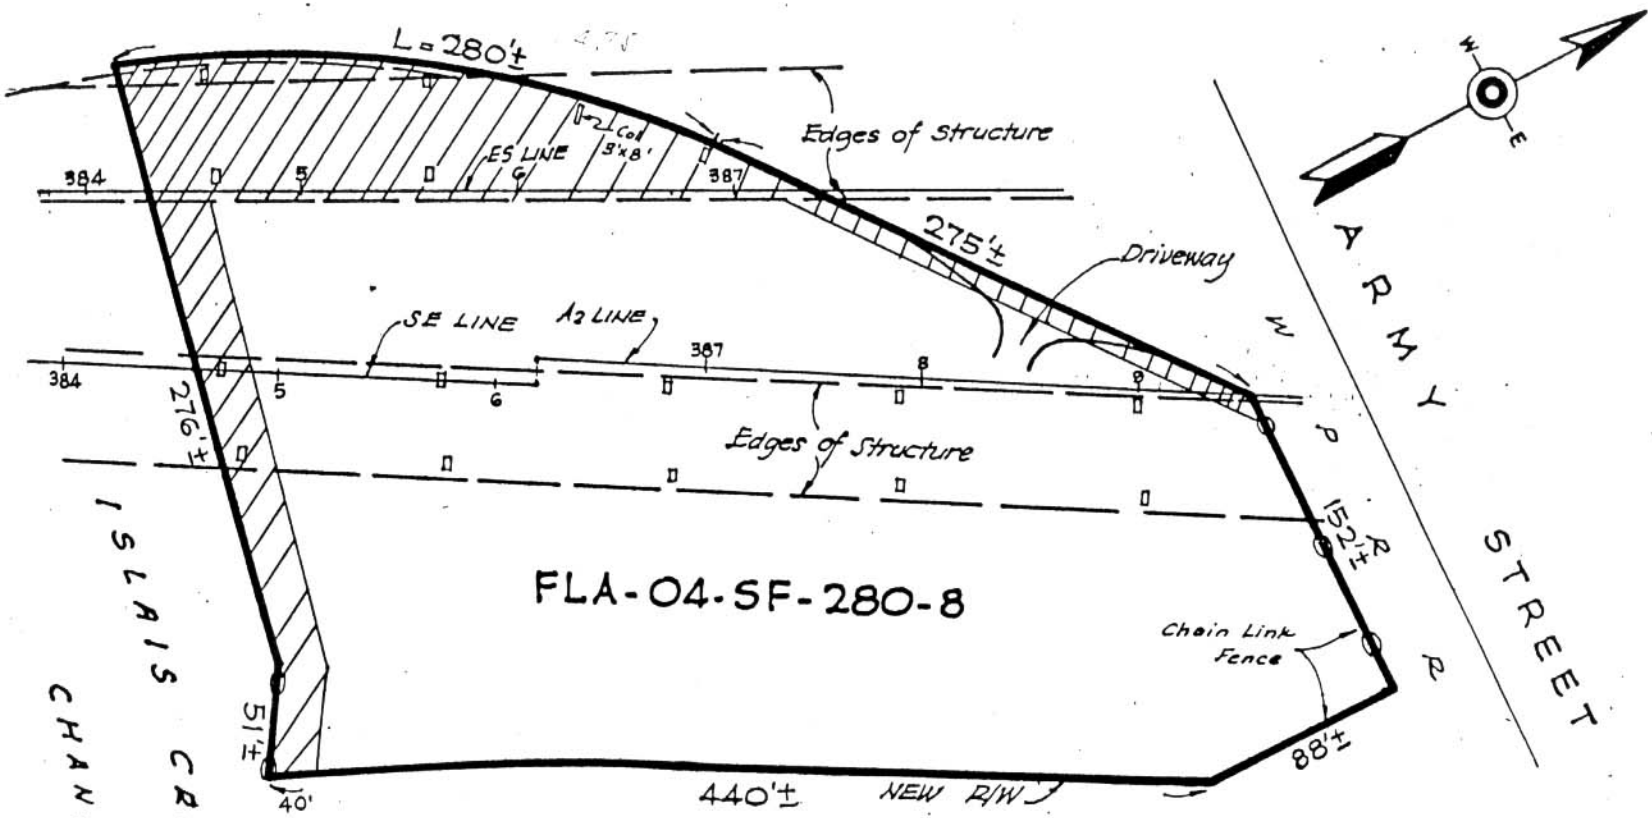

1) ALL COLUMNS 4'×6' EXCEPT AS NOTED.

2) CLEARANCE = 30'±

AREAS

Gross Area =	137,540 □'±
Area of Columns =	384 □'±
Unusable Area =	26,085 □'±
Area Under Structure =	33,900 □'±
Net Area =	111,263 □'±

R-174.8, A-823.13

Unusable Area

Dimensions and clearances shown are approximate. Where greater accuracy is required an engineering field survey is suggested.

REV. 2-19-88
REV. 5-16-74

STATE OF CALIFORNIA
BUSINESS AND TRANSPORTATION AGENCY
DEPARTMENT OF TRANSPORTATION
DISTRICT 04

FLA
04-SF-280-8

DRAWN BY AMH			DATE 10-73
CHECKED BY			SCALE 1"=80'
CO.	RTE.	P.M.	DR. NO.
SF	280	5.1	