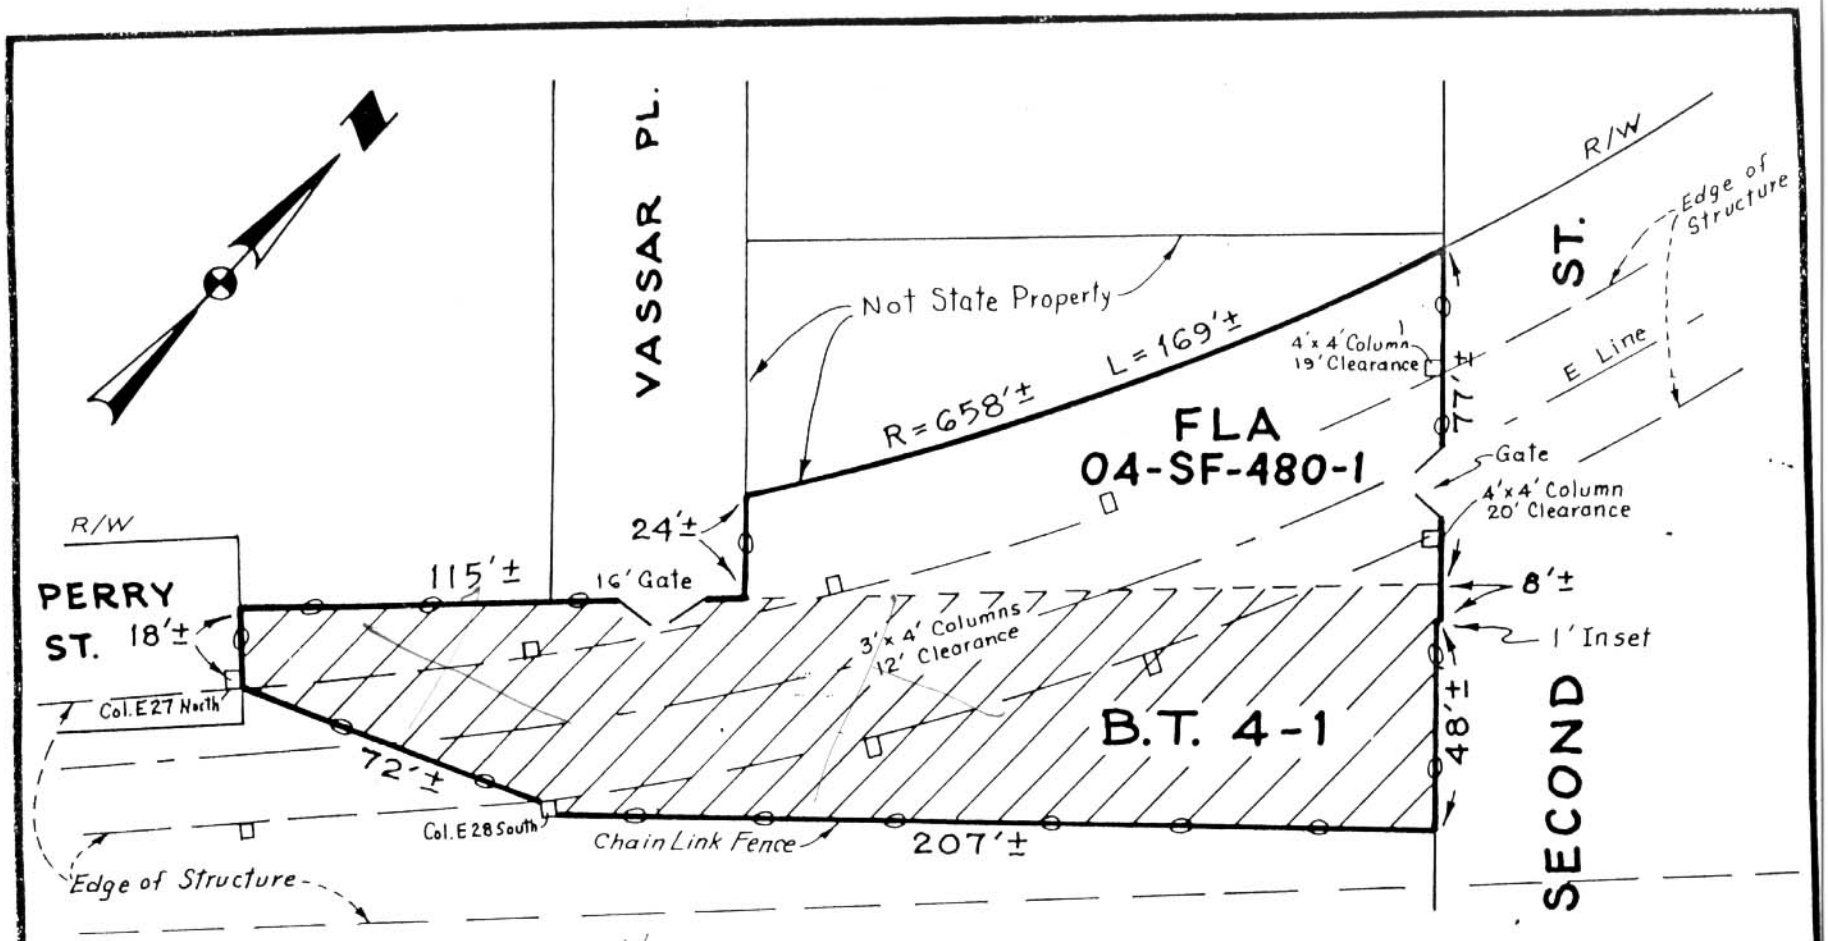

Hash Mark is Street!

FLA-04-SF-480-1 11,772

Total Area	7680 SqFt±
Column Area	56 SqFt±
Net Area	7624 SqFt±

(Net) Area in Highway-Acquired Parcel = 37%

B.T. 4-1

Total Area	12750 SqFt±
Column Area	48 SqFt±
Net Area	12702 SqFt±

(Net) Area in Bay Toll (Shaded Area) - Acquired Parcel = 63%

Dimensions and clearances shown are approximate. Where greater accuracy is required an engineering field survey is suggested.

SCALE IN FEET

0 40 80 120

STATE OF CALIFORNIA
BUSINESS AND TRANSPORTATION AGENCY
DEPARTMENT OF TRANSPORTATION
DISTRICT 04

FLA-04-SF-480-1
B.T. 4-1

DRAWN BY SK		DATE 9-84	
CHECKED BY		SCALE Shown	
CO.	RTE.	P.M.	DR. NO.
SF	480		

2-292