Dimensions and clearances shown are approximate. Where greater accuracy is required an engineering field survey is suggested.

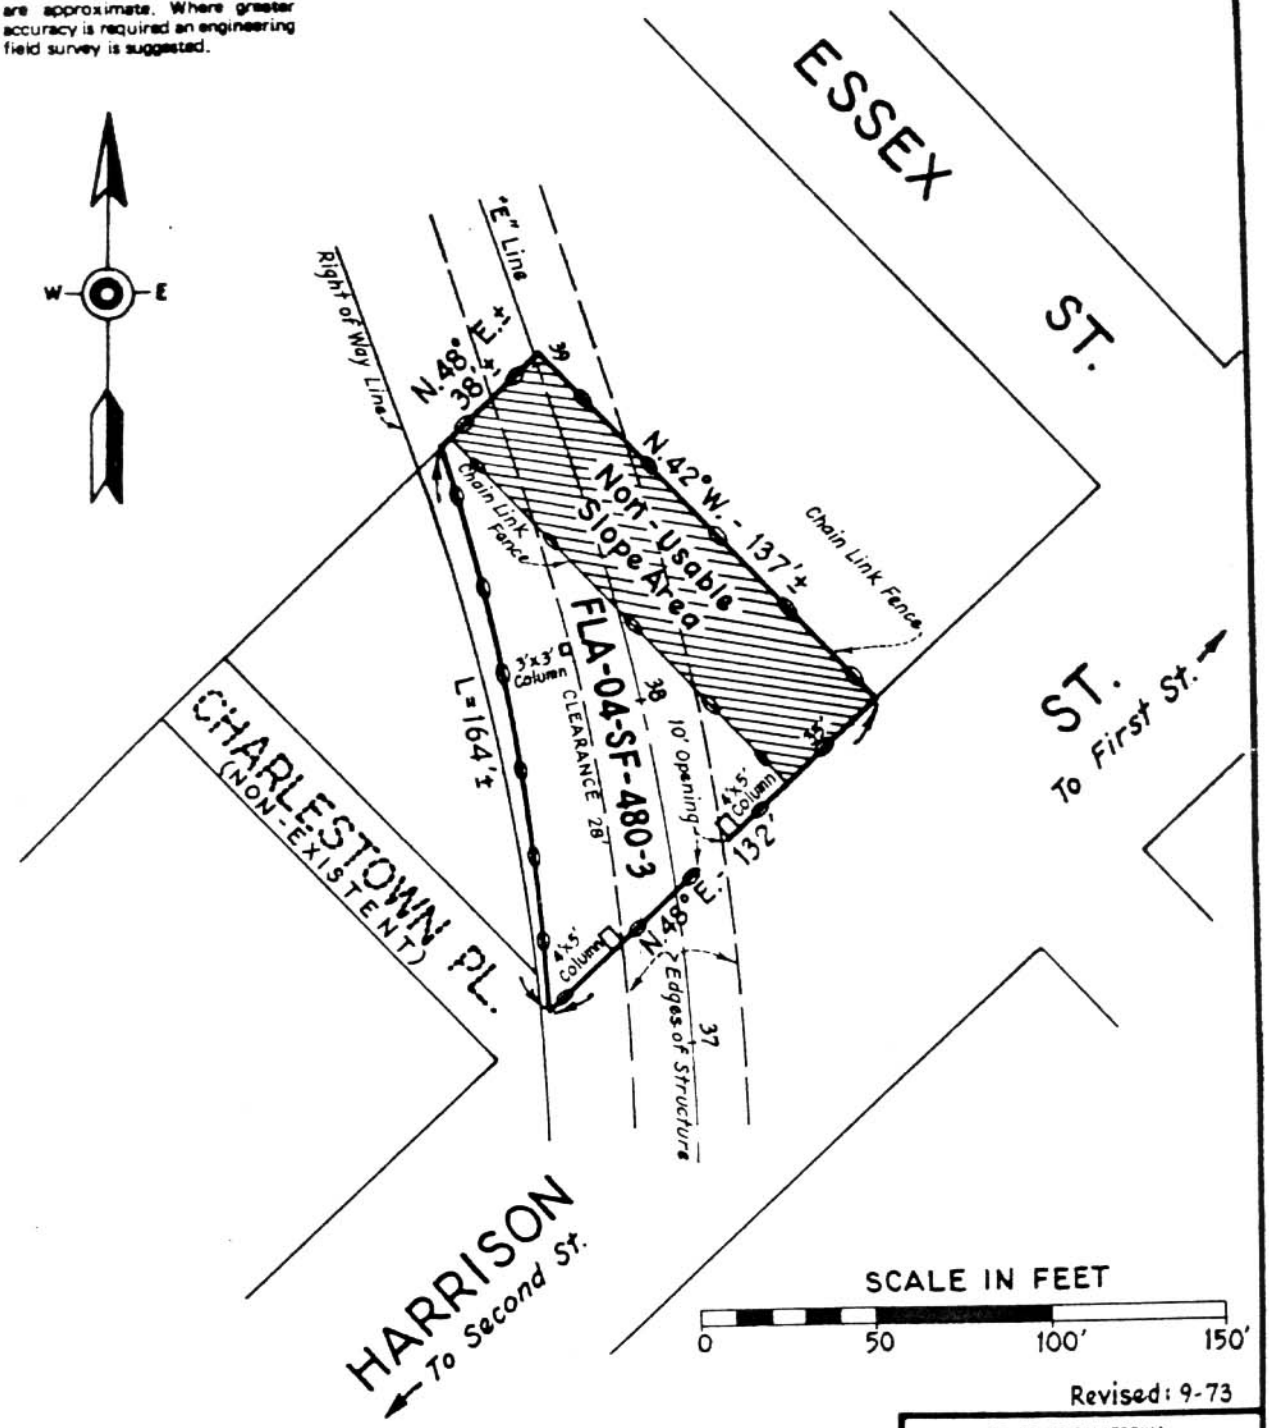

Revised: 9-73

STATE OF CALIFORNIA
BUSINESS AND TRANSPORTATION AGENCY
DEPARTMENT OF TRANSPORTATION
DISTRICT 04

FLA
04-SF-480-3

DRAWN BY RLO			DATE Feb. 1968
CHECKED BY			SCALE As Shown
CO.	RTE.	P.M.	DR. NO.
SF	480	0.1	

Gross Area	10,800 Sq. Ft.±
Area in Columns	49 Sq. Ft.±
Area in Non-Usable Slope Area	4,795 Sq. Ft.±
Net Area	5,950 Sq. Ft.±
Area Under Structure	4,500 Sq. Ft.±

R-28.2&.4