DIST.	COUNTY	ROUTE	TOTAL PROJECT	No	SHEETS
04	Son	116	67.3/71.9		

REGISTERED CIVIL ENGINEER

PLANS APPROVAL DATE

REGISTERED PROFESSIONAL ENGINEER J.R. Phoen No. 57553 Exp. 12-31-04 CIVIL STATE OF CALIFORNIA

The State of California or its officers or agents shall not be responsible for the accuracy or completeness of electronic copies of this plan sheet.

Caltrans now has a web site! To get to the web site, go to: http://www.dot.ca.gov

Caltrans Metric

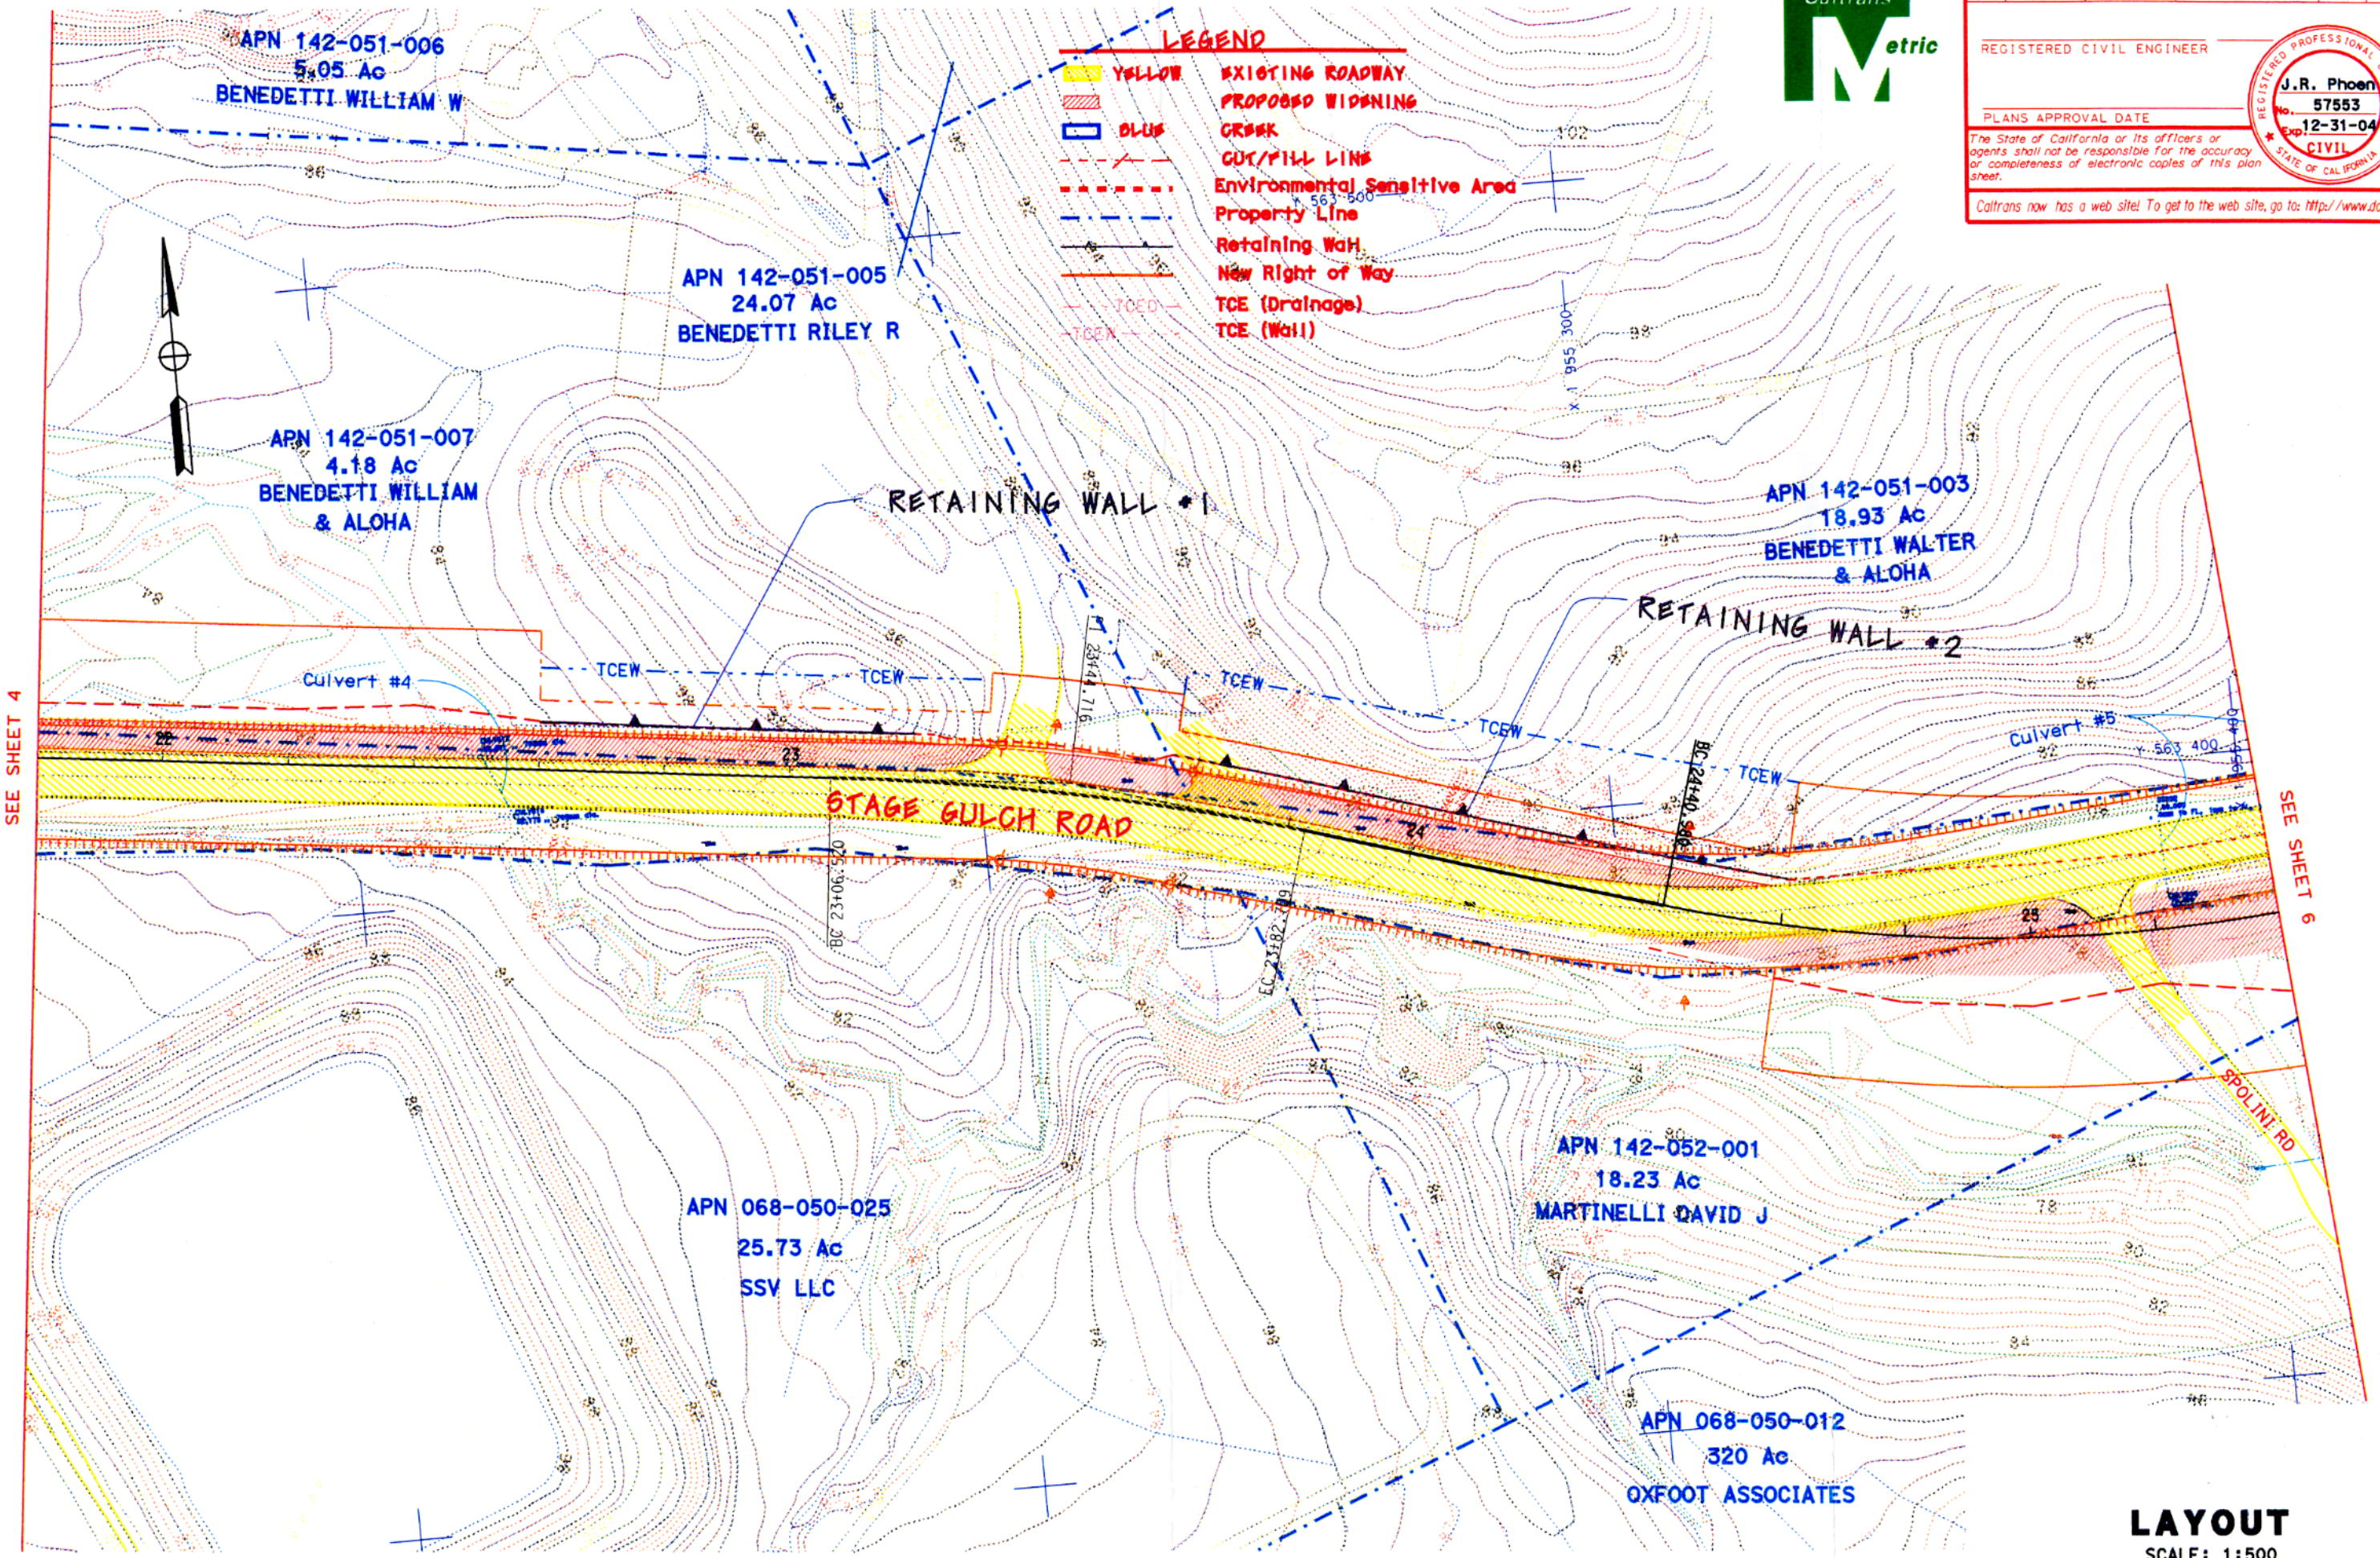

FOR NOTES, ABBREVIATIONS &/OR LEGEND, SEE SHEET L-1

All Dimensions are in Meters unless otherwise shown

LAYOUT

SCALE: 1:500

A3 L-5

DESIGNED BY
CHECKED BY B.Y.
REVISED BY DATE REVISED

JASON R PHOEN

DESIGN SHOPP

Caltrans

FOR REDUCED PLANS ORIGINAL 0 20 40 60 80 USERNAME => cyen1

LAST REVISION DATE PLOTTED => 21-OCT-2004