04	Son	116	67.3/71.9		

REGISTERED CIVIL ENGINEER

PLANS APPROVAL DATE

REGISTERED PROFESSIONAL ENGINEER J.R. Phoen No. 57553 Exp. 12-31-05 CIVIL STATE OF CALIFORNIA

The State of California or its officers or agents shall not be responsible for the accuracy or completeness of electronic copies of this plan sheet.

Caltrans now has a web site! To get to the web site, go to: http://www.dot.ca.gov

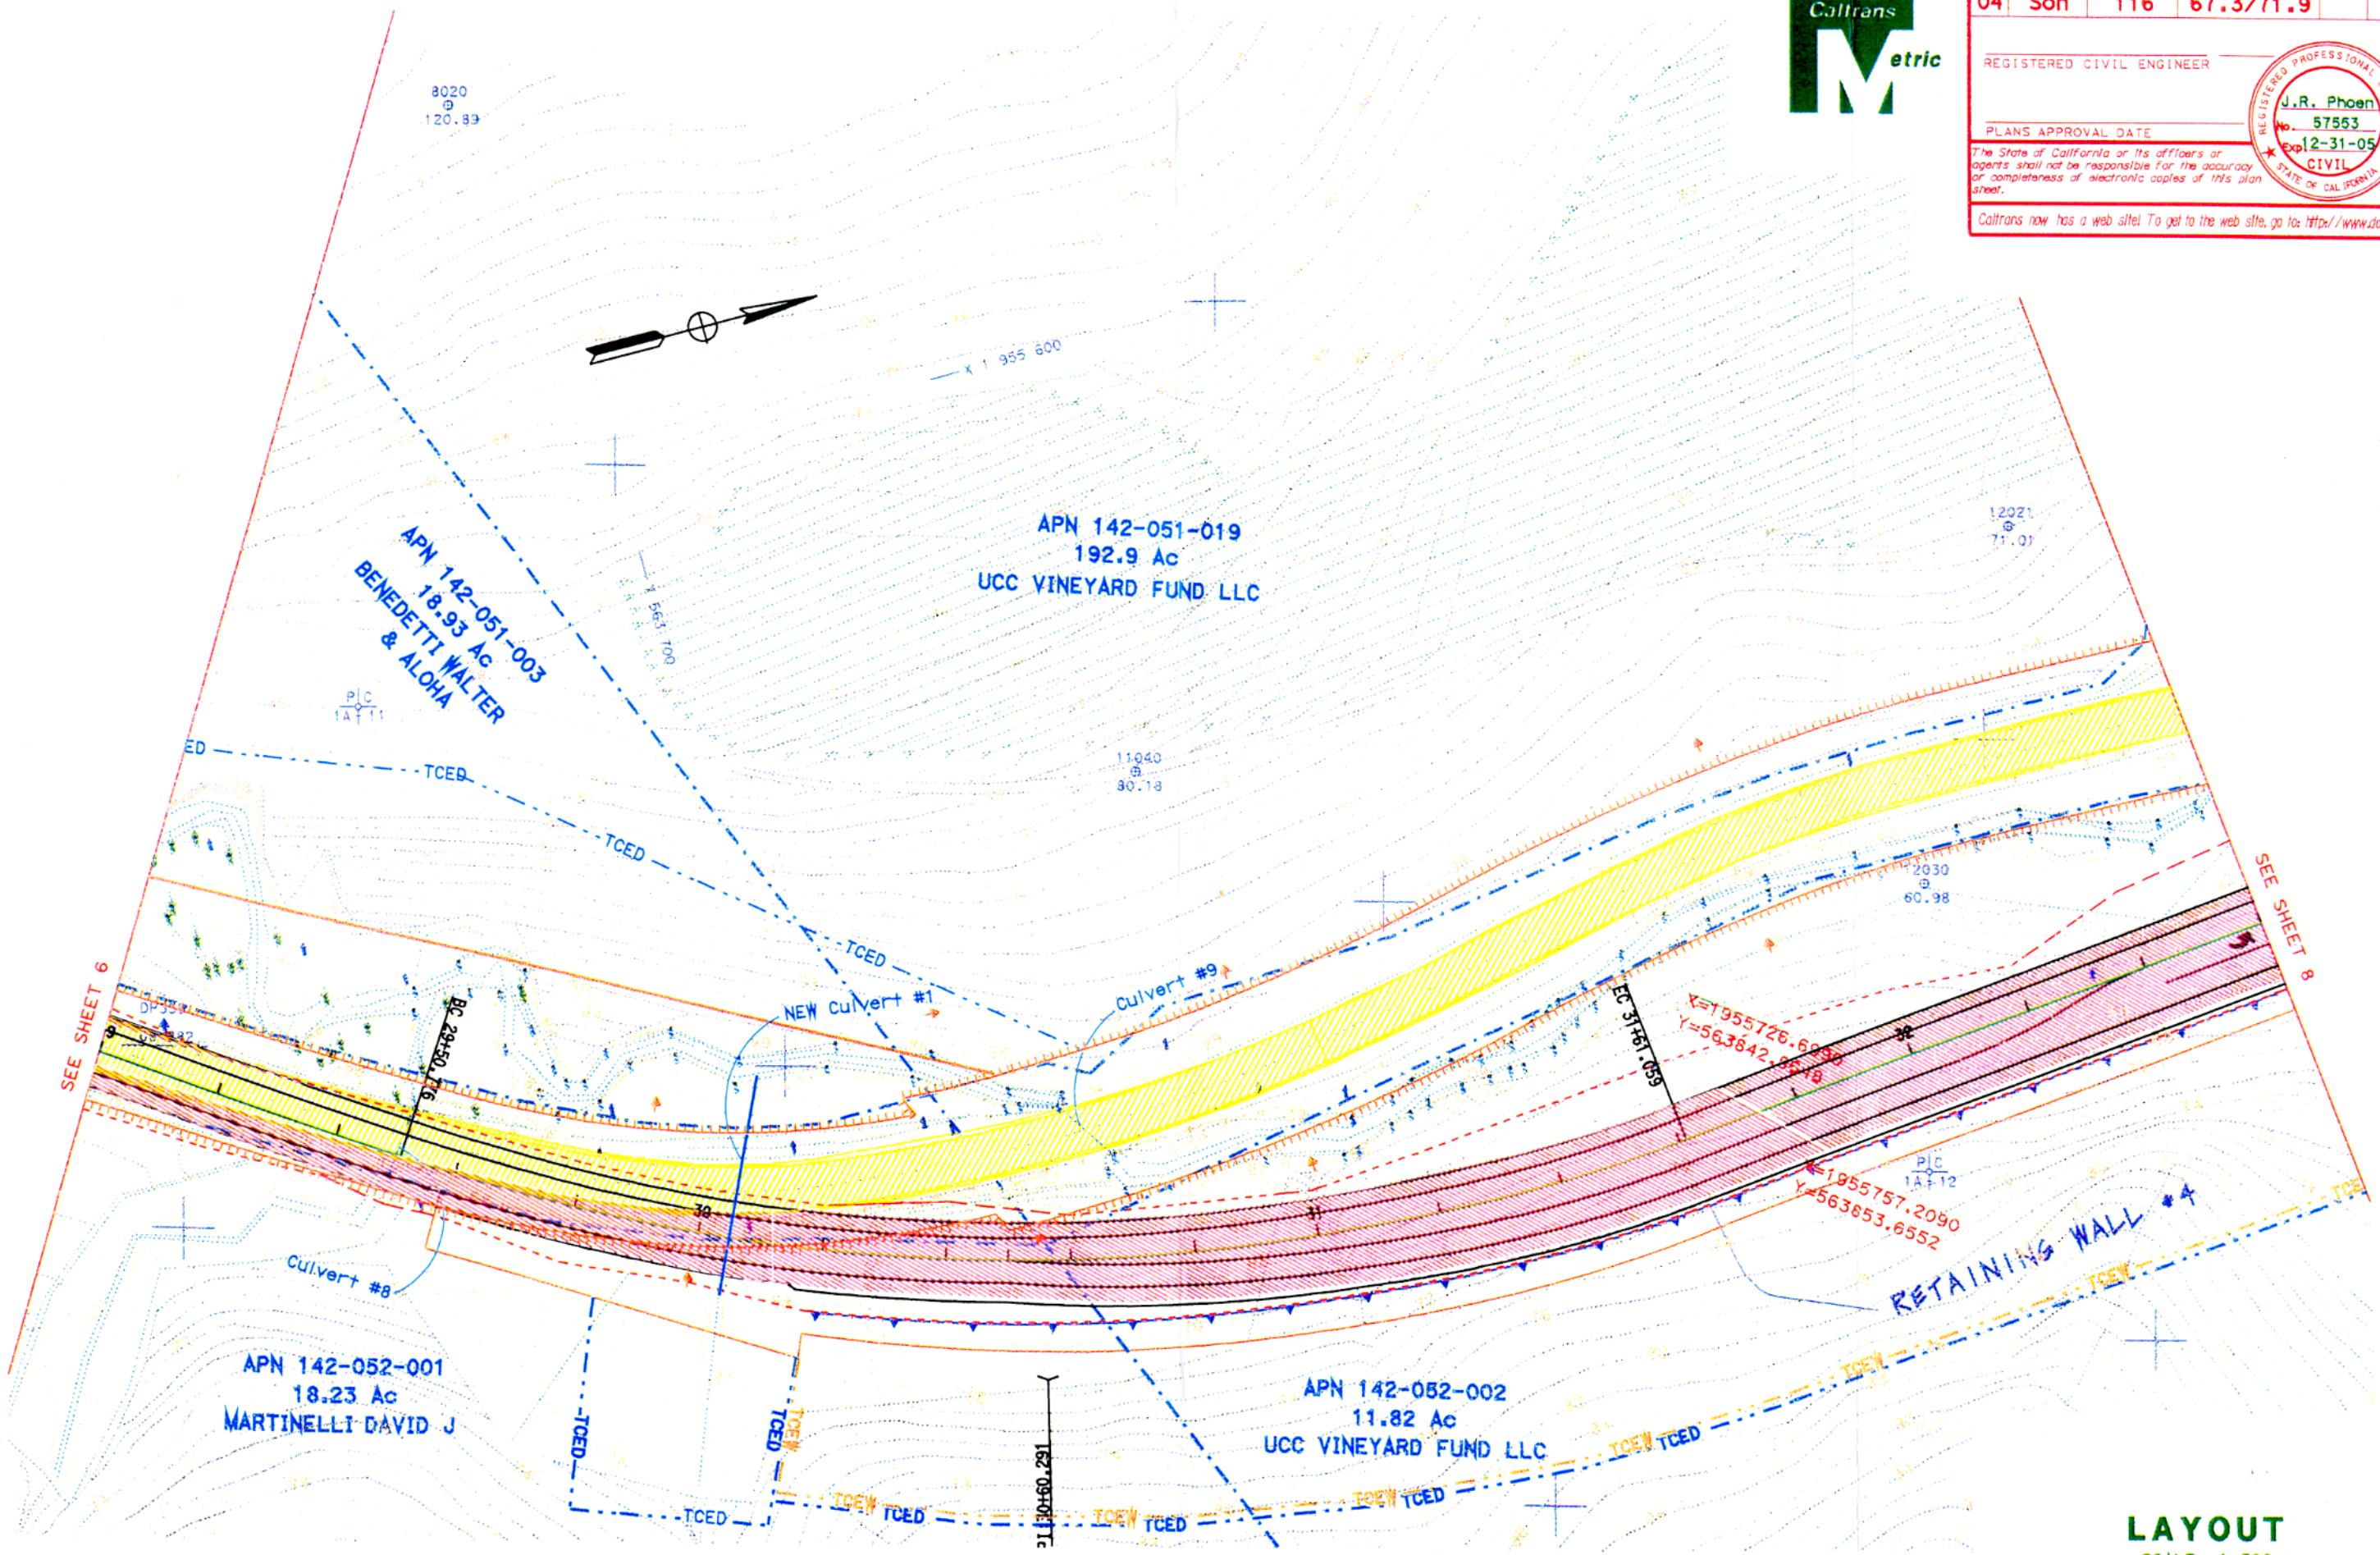

STATE OF CALIFORNIA - DEPARTMENT OF TRANSPORTATION

Caltrans PROJECT DEVELOPMENT

PROJECT ENGINEER JASON PHOEN

CALCULATED/DESIGNED BY | CHECKED BY | DATE REVISED BY | DATE REVISED

X=1955747.4979
Y=563545.5928

FOR REDUCED PLANS ORIGINAL SCALE IS IN MILLIMETERS 0 20 40 60 80

USERNAME => cyen1
DGN FILE => 428380E07.dgn

CU 04246

EA 283801

LAST REVISION | DATE PLOTTED => 02-AUG-2004 | TIME PLOTTED => 09:31