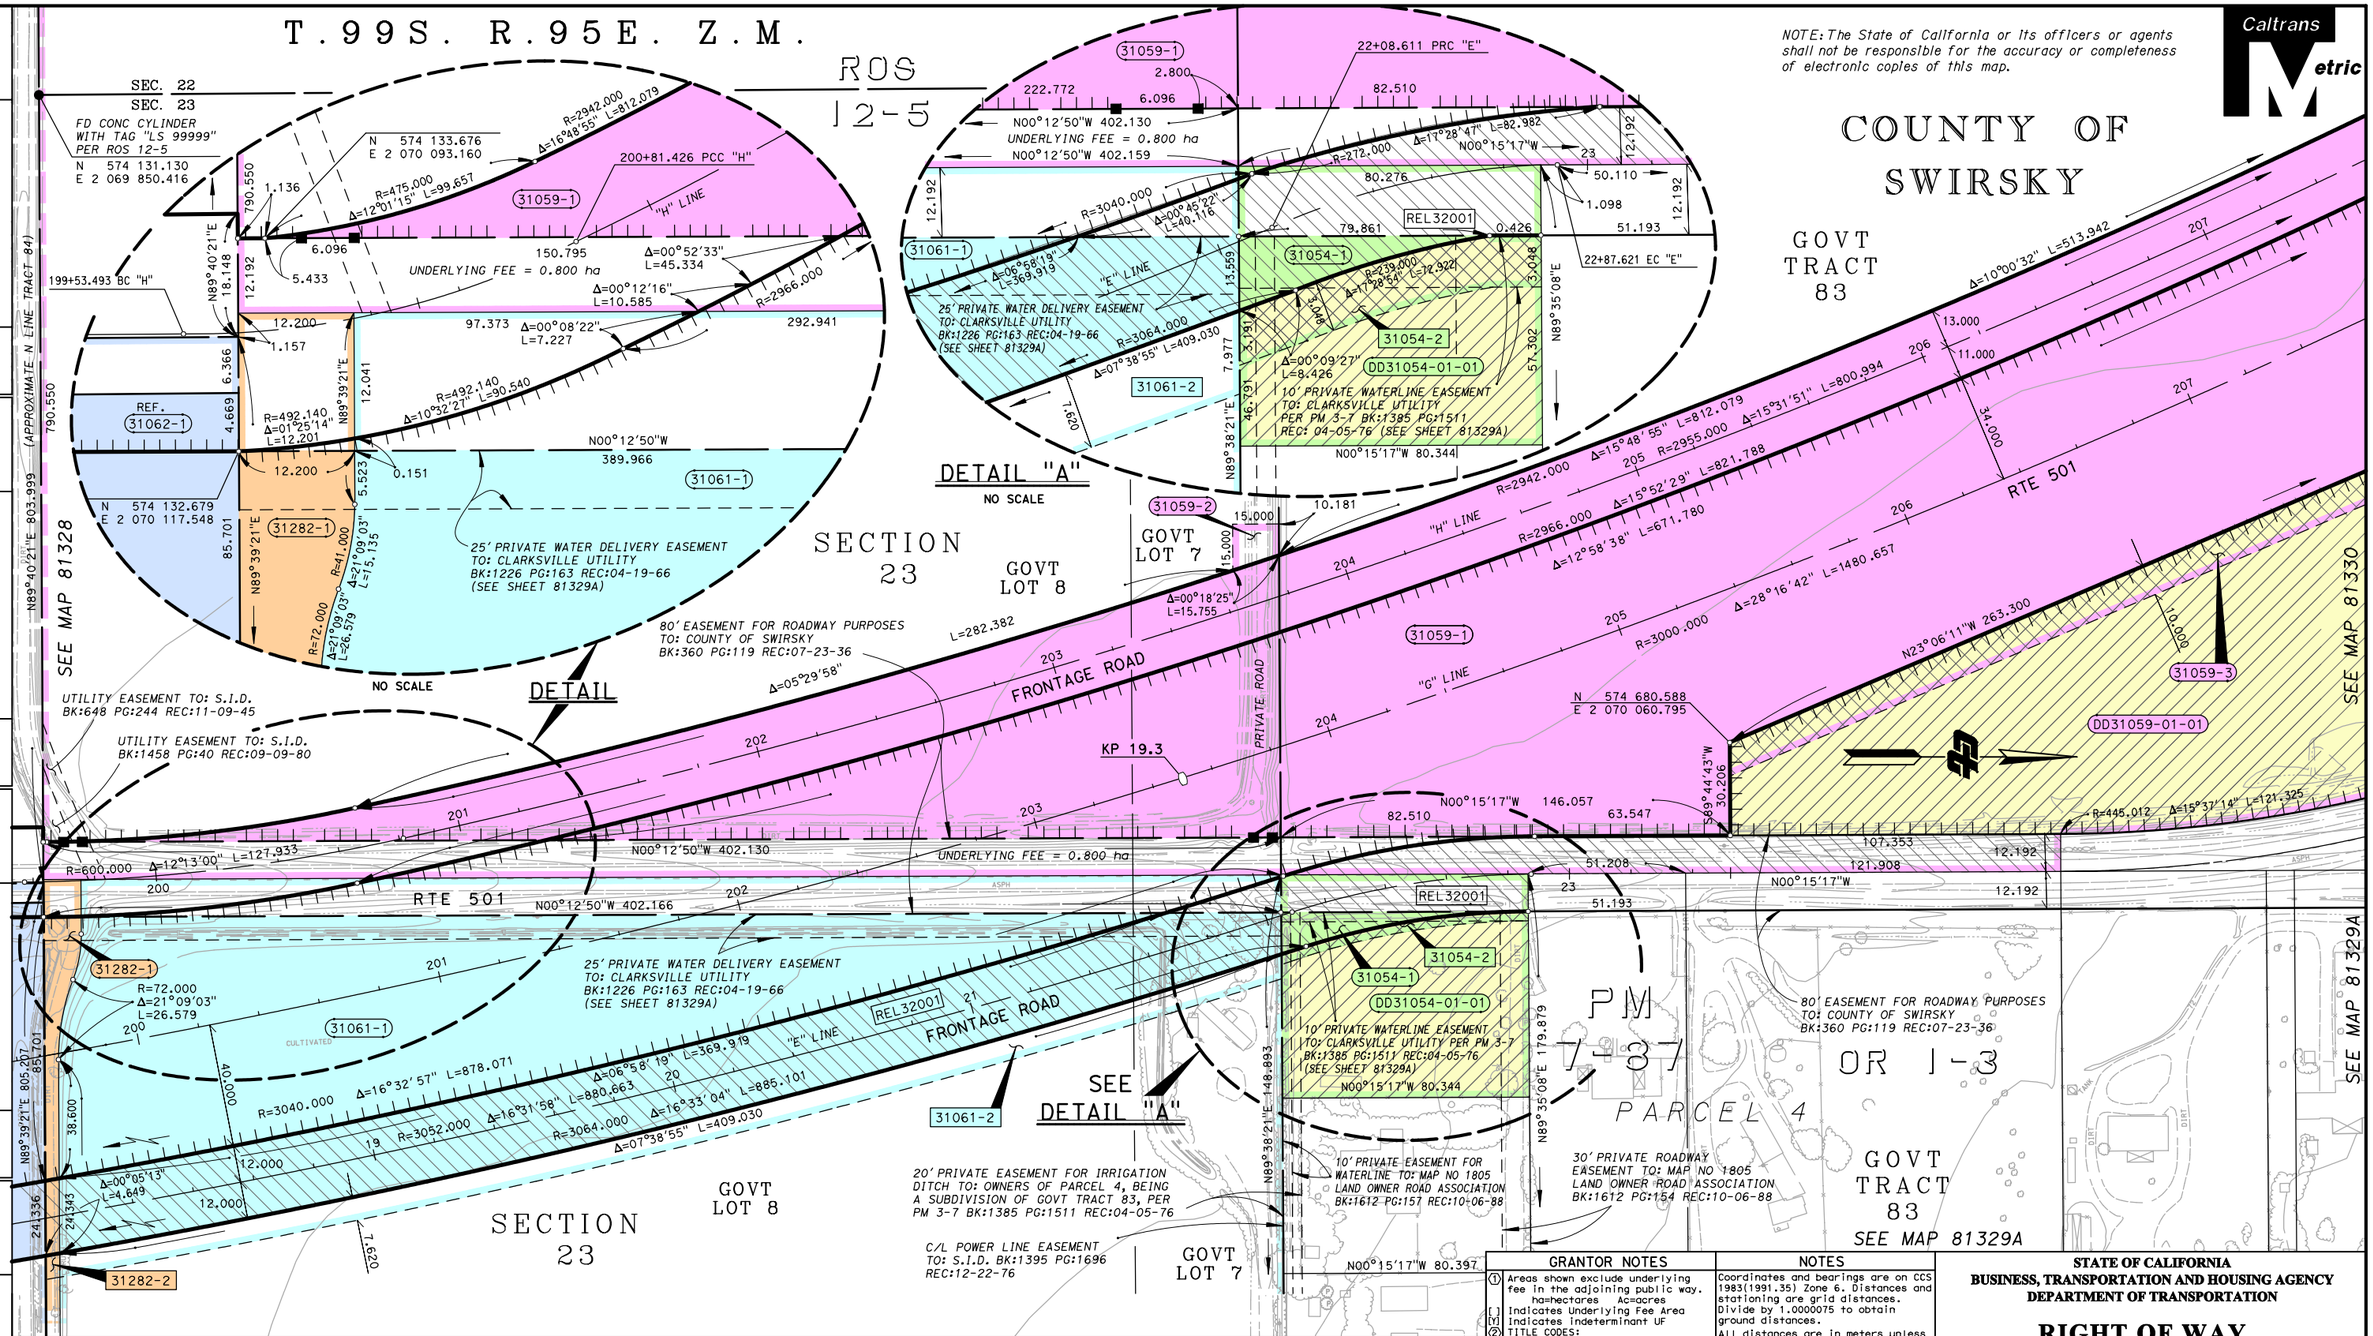

PARCEL#	TITLE CODE ②	GRANTOR/GRANTEE	AREAS (square meters or as noted) TOTAL	REQUIRED ① [UF]	EXCESS ① [UF]	REMAINDER	REMARKS	RECORDATION TYPE ③	DATE	DOC.# ④
31054-1	F	A. & S. REAL	5825.8	360.8 [978.7]	4486.3			GD	9-20-04	04020523
31054-2	E	A. & S. REAL		249.3			WATER DELIVERY TO CLARKSVILLE UTIL	GD	9-20-04	04020523
31059-1	F	J. DONG ESTATES	62.614 ha	4.996 ha [0.970]	1.925 ha	54.723 ha		GD	12-23-04	04022349
31059-2	TCE	J. DONG ESTATES		0.020 ha			EXPIRES 06-30-2002	GD	12-23-04	04022349
31059-3	E	J. DONG ESTATES		0.426 ha			DRAIN. EASE. RESERVED TO STATE	DD	7-17-07	07019456
31061-1	F	BOYCE ET AL PER TRUST	38.894 ha	2.609 ha [0.475]		35.810 ha		GD	10-13-04	04022177
31061-2	E	BOYCE ET AL PER TRUST		0.312 ha			WATER DELIVERY TO CLARKSVILLE UTIL	GD	10-13-04	04022177
31282-1	F	SWIRSKY IRRIGATION DISTRICT	2766.4	685.5 [148.7]		1932.2		GD	9-17-04	04020508
31282-2	E	SWIRSKY IRRIGATION DISTRICT		35.4			WATER DELIVERY TO CLARKSVILLE UTIL	GD	9-17-04	04020508
DD31059-01-01	F	T.T. ARITA		1.925 ha				DD	7-17-07	07019456
DD31054-01-01	F	E. & L. ZIMMERMAN		4486.3				DD	8-23-07	07022222
DE31054-2	E	CLARKSVILLE UTILITY		249.3			WATER DELIVERY EASEMENT	DE	8-28-07	07022257
REL32001	E	COUNTY OF SWIRSKY		978.7				REL	10-10-07	07025443

GRANTOR NOTES

① Areas shown exclude underlying fee in the adjoining public way. ha=hectares Ac=acres
[ ] Indicates Underlying Fee Area
[ ] Indicates Indeterminant UF
② TITLE CODES:
A=Access Rights Only
F=Fee
E=Easement (Ease)
TCE=Temp Construction Ease
T=Other Temp Ease (see Remarks)
O=Other (see Remarks)
③ TYPE:
GD=Grant deed
ED=Easement deed
QC=Quitclaim
DD=Director's deed
DE=Director's easement deed
DK=Director's quitclaim deed
FOC=Final Order of Condemnation
HE=Highway easement deed
REL=Reliquishment
VAC=Vacation
JUA=Joint use agreement
CCUA=Consent to common use agreement
④ Document or Instrument number

NOTES

Coordinates and bearings are on CCS 1983(1991.35) Zone 6. Distances and stationing are grid distances. Divide by 1.0000075 to obtain ground distances.
All distances are in meters unless otherwise noted.
To convert meters to U.S. Survey feet, multiply distance by 3937/1200.

LEGEND

Access Prohibited
Access Superseded
Existing R/W Superseded
Access Opening (Private)
(R) Indicates Radial Bearing
● Indicates Found Monument as noted
○ Indicates calculated point. (Does not imply monument set)
Title to State
Required for Others

STATE OF CALIFORNIA
BUSINESS, TRANSPORTATION AND HOUSING AGENCY
DEPARTMENT OF TRANSPORTATION

RIGHT OF WAY RECORD MAP NO. 81329

FOR PREVIOUS R/W INFORMATION SEE MAP 13-SWI-501 LO 81406

METERS 0 20 50 100
FEET 0 50 100 200 300

TO DESIGN: 02/05/03 EA(s): 4444U2 FA#: ########

DISTRICT	COUNTY	ROUTE	SHEET KP/PM	SHEET NO.	TOTAL SHEETS
13	SWI	501	19.3 / 12.0	13	18

R/W PROJECT SURVEYOR: J.CUNNINGHAM

REVISIONS

DATE	REVISIONS	BY
03/23/03	ADDED PARCEL 31059-3	J.CUNNINGHAM
10/08/03	RECORD MAP INITIATED	J.CUNNINGHAM

...\Rural\APRAIS13-UF-NewCol.DGN 12/21/2004 09:17:00 AM

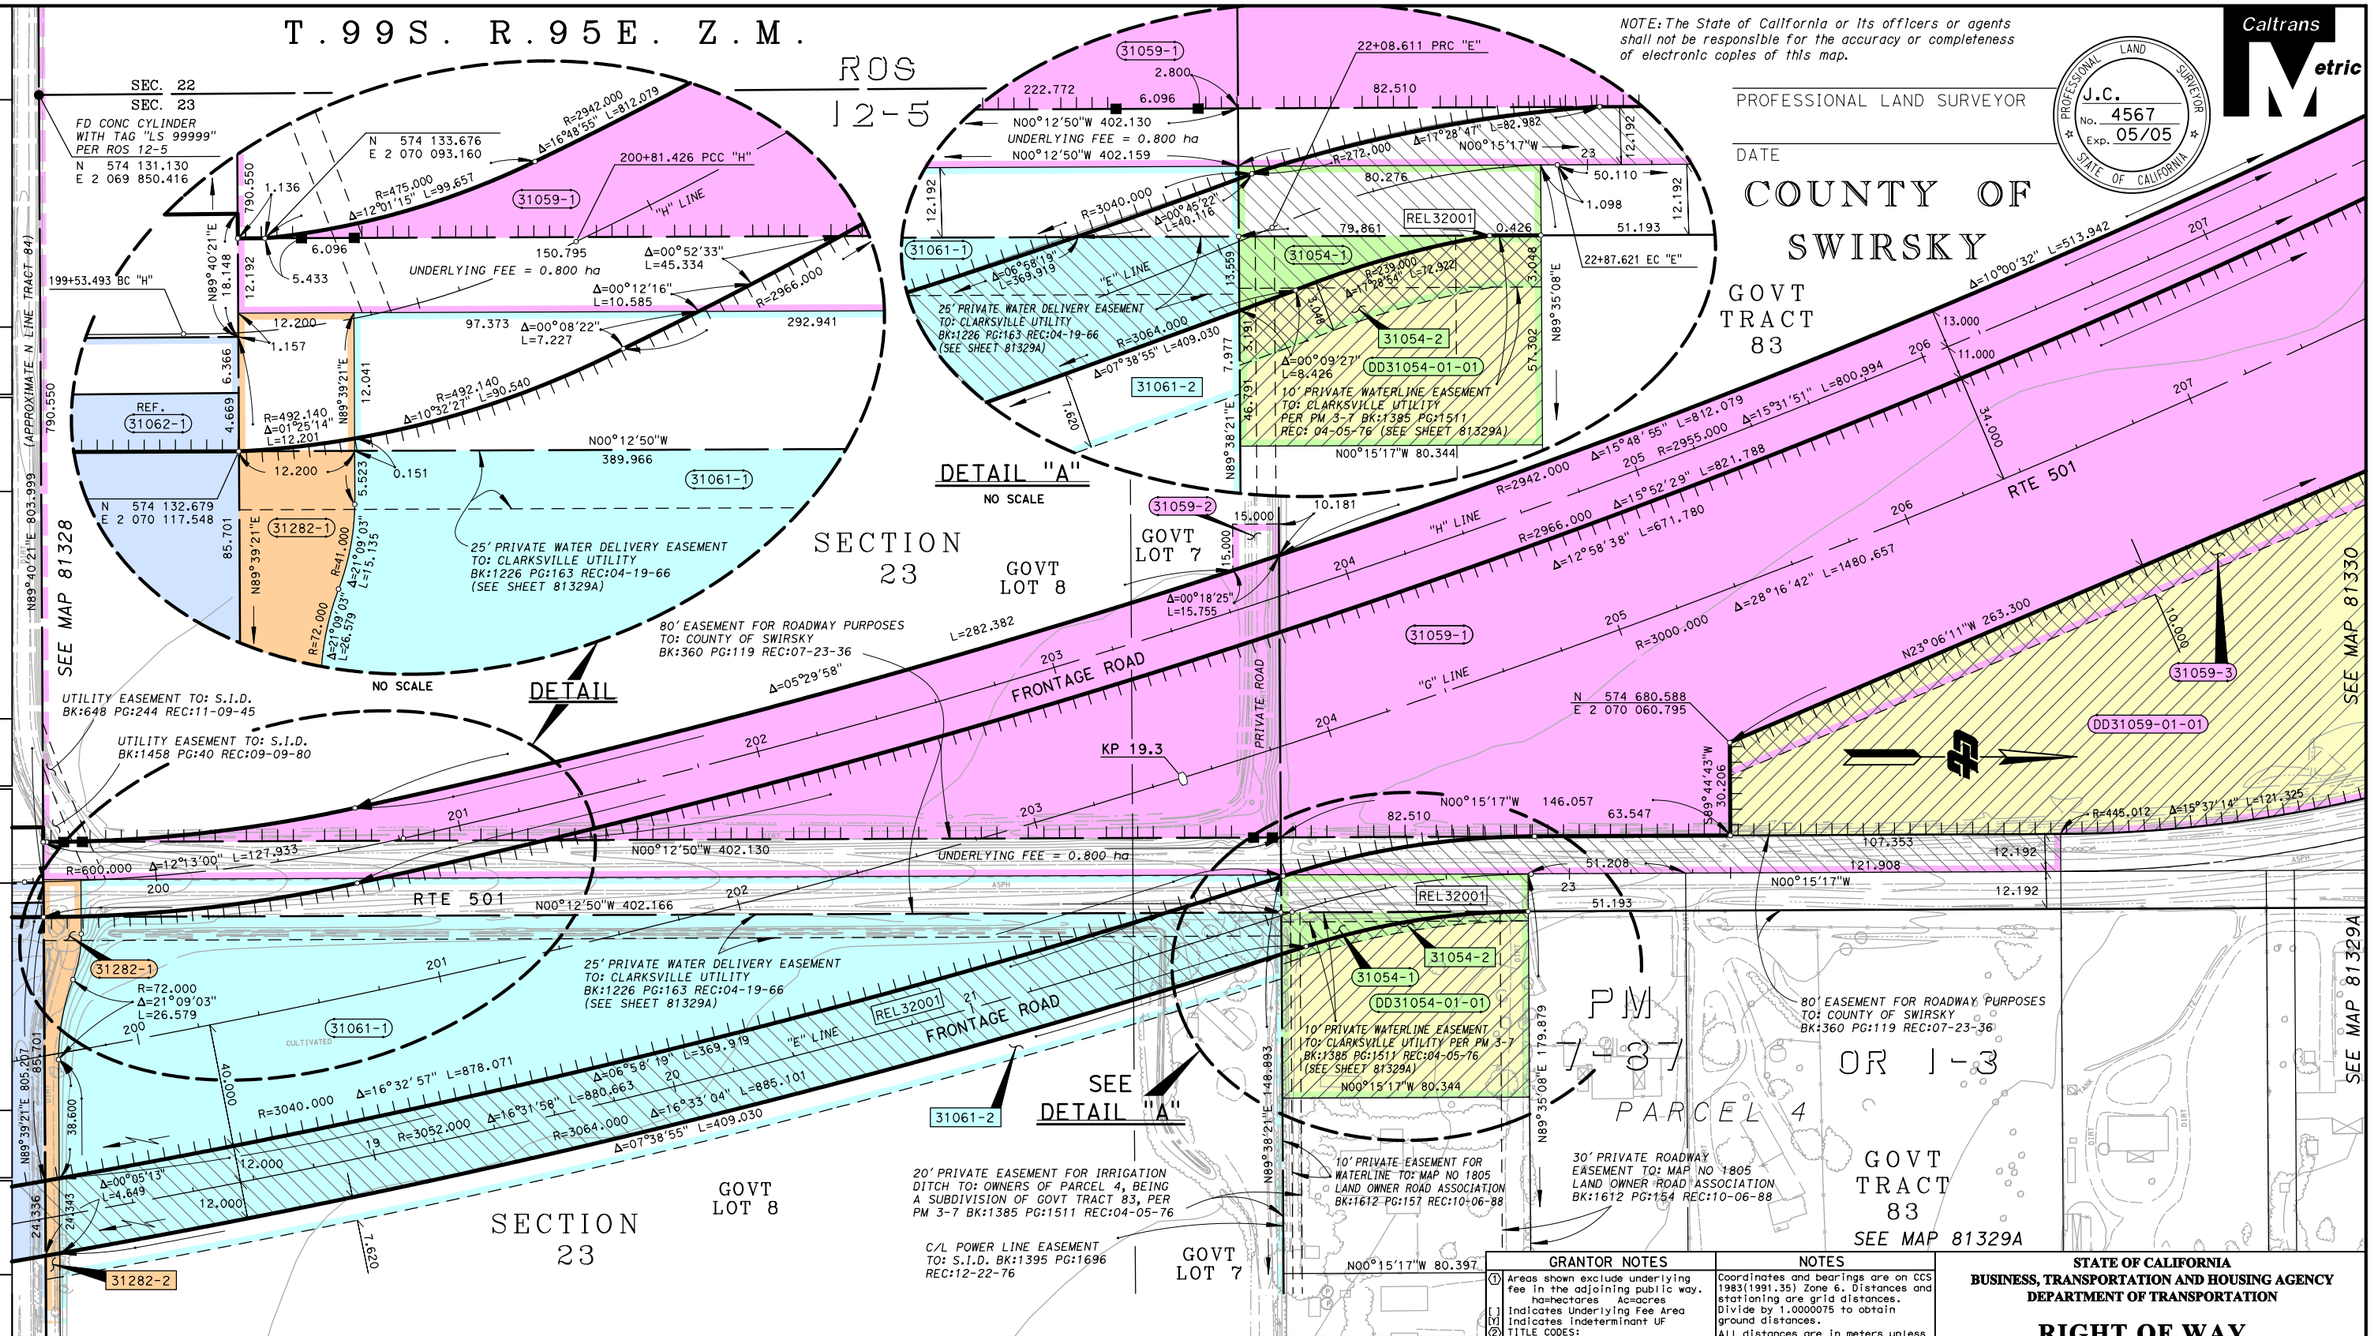

NOTE: The State of California or its officers or agents shall not be responsible for the accuracy or completeness of electronic copies of this map.

PROFESSIONAL LAND SURVEYOR

DATE

PROFESSIONAL LAND SURVEYOR J.C. No. 4567 Exp. 05/05 STATE OF CALIFORNIA

Caltrans Metric

COUNTY OF SWIRSKY

PARCEL#	TITLE CODE ②	GRANTOR/GRANTEE	AREAS (square meters or as noted) TOTAL	REQUIRED ① [UF]	EXCESS ① [UF]	REMAINDER	REMARKS	RECORDATION TYPE ③	DATE	DOC.# ④
31054-1	F	A. & S. REAL	5825.8	360.8 [978.7]	4486.3			GD	9-20-04	04020523
31054-2	E	A. & S. REAL		249.3			WATER DELIVERY TO CLARKSVILLE UTIL	GD	9-20-04	04020523
31059-1	F	J. DONG ESTATES	62.614 ha	4.996 ha [0.970]	1.925 ha	54.723 ha		GD	12-23-04	04022349
31059-2	TCE	J. DONG ESTATES		0.020 ha			EXPIRES 06-30-2002	GD	12-23-04	04022349
31059-3	E	J. DONG ESTATES		0.426 ha			DRAIN. EASE. RESERVED TO STATE	DD	7-17-07	07019456
31061-1	F	BOYCE ET AL PER TRUST	38.894 ha	2.609 ha [0.475]		35.810 ha		GD	10-13-04	04022177
31061-2	E	BOYCE ET AL PER TRUST		0.312 ha			WATER DELIVERY TO CLARKSVILLE UTIL	GD	10-13-04	04022177
31282-1	F	SWIRSKY IRRIGATION DISTRICT	2766.4	685.5 [148.7]		1932.2		GD	9-17-04	04020508
31282-2	E	SWIRSKY IRRIGATION DISTRICT		35.4			WATER DELIVERY TO CLARKSVILLE UTIL	GD	9-17-04	04020508
DD31059-01-01	F	T.T. ARITA		1.925 ha				DD	7-17-07	07019456
DD31054-01-01	F	E. & L. ZIMMERMAN		4486.3				DD	8-23-07	07022222
DE31054-2	E	CLARKSVILLE UTILITY		249.3			WATER DELIVERY EASEMENT	DE	8-28-07	07022257
REL32001	E	COUNTY OF SWIRSKY		978.7				REL	10-10-07	07025443

GRANTOR NOTES

① Areas shown exclude underlying fee in the adjoining public way. ha=hectares Ac=acres
[ ] Indicates Underlying Fee Area
[ ] Indicates Indeterminant UF
② TITLE CODES:
A=Access Rights Only
F=Fee
E=Easement (Ease)
TCE=Temp Construction Ease
T=Other Temp Ease (see Remarks)
O=Other (see Remarks)
③ TYPE:
GD=Grant deed
ED=Easement deed
QC=Quitclaim
DD=Director's deed
DE=Director's easement deed
DK=Director's quitclaim deed
FOC=Final Order of Condemnation
HE=Highway easement deed
REL=Reliquishment
VAC=Vacation
JUA=Joint use agreement
CCUA=Consent to common use agreement
④ Document or Instrument number

NOTES

Coordinates and bearings are on CCS 1983(1991.35) Zone 6. Distances and stationing are grid distances. Divide by 1.0000075 to obtain ground distances.
All distances are in meters unless otherwise noted.
To convert meters to U.S. Survey feet, multiply distance by 3937/1200.

LEGEND

Access Prohibited
Access Superseded
Existing R/W Superseded
Access Opening (Private)
(R) Indicates Radial Bearing
Indicates Found Monument as noted
Indicates calculated point. (Does not imply monument set)
Title to State
Required for Others

STATE OF CALIFORNIA
BUSINESS, TRANSPORTATION AND HOUSING AGENCY
DEPARTMENT OF TRANSPORTATION

RIGHT OF WAY RECORD MAP NO. 81329

FOR PREVIOUS R/W INFORMATION SEE MAP 13-SWI-501 LO 81406

METERS 0 20 50 100
FEET 0 50 100 200 300

TO DESIGN: 02/05/03 EA(s): 4444U2 FA#: ########

DISTRICT	COUNTY	ROUTE	SHEET KP/PM	SHEET NO.	TOTAL SHEETS
13	SWI	501	19.3 / 12.0	13	18

R/W PROJECT SURVEYOR: J.CUNNINGHAM

REVISIONS

DATE	REVISIONS	BY
03/23/03	ADDED PARCEL 31059-3	J.CUNNINGHAM
10/08/03	RECORD MAP INITIATED	J.CUNNINGHAM

...\Rural\APRAIS13-UF-NewCol.DGN 12/21/2004 09:55:53 AM