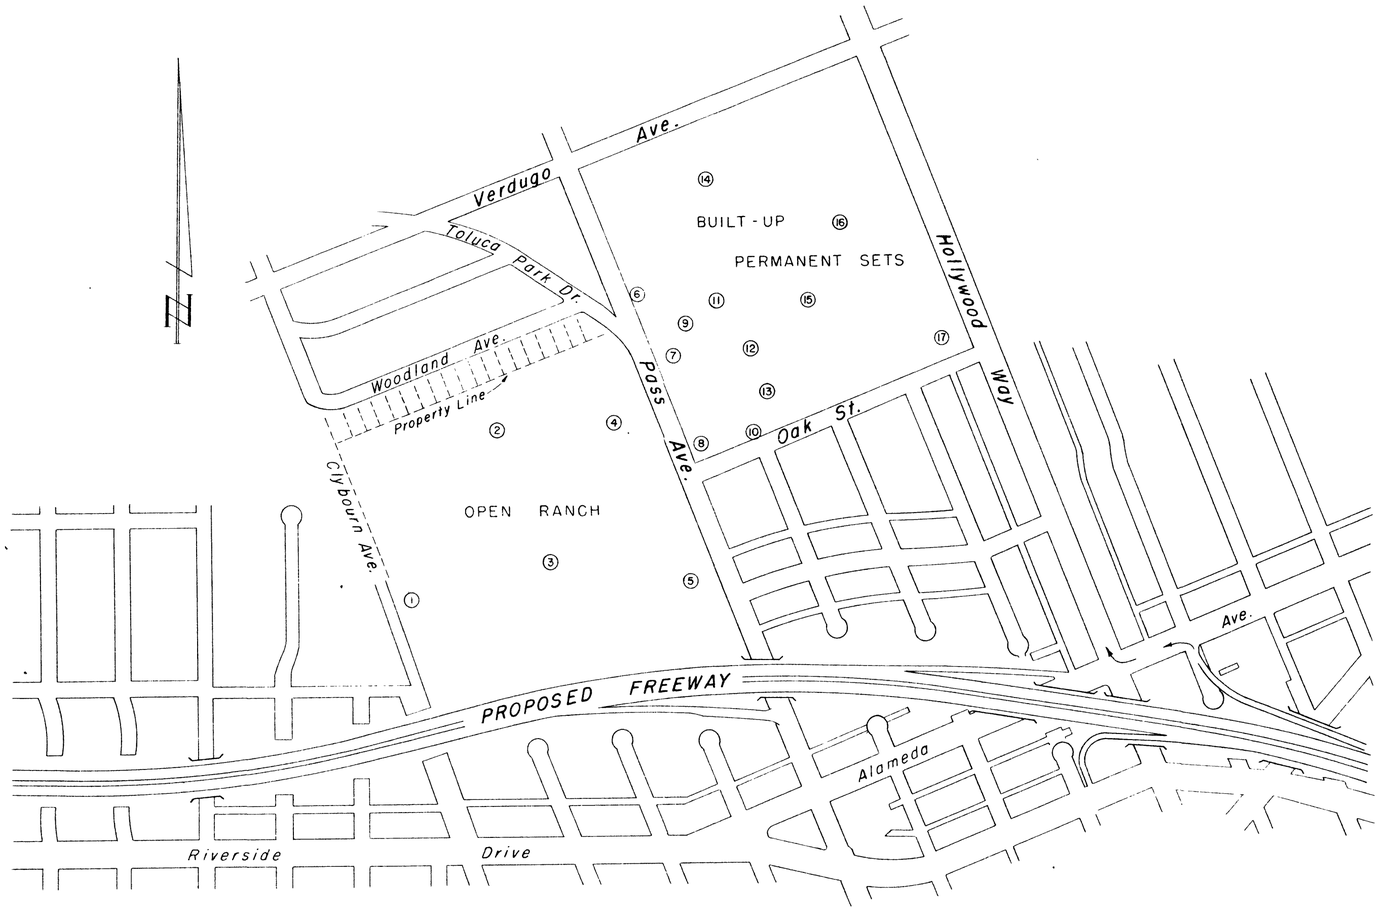

PLAN

Scale 1" = 400'

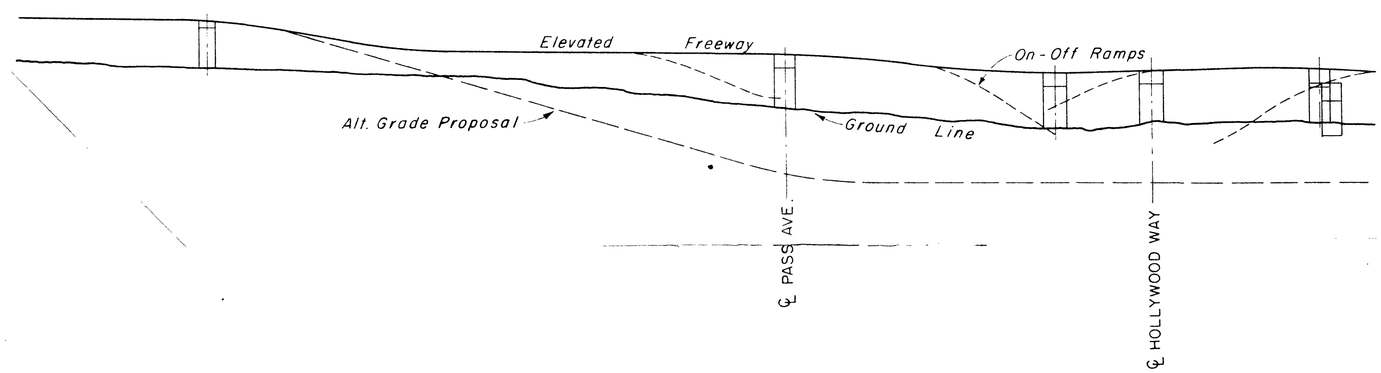

PROFILE

Scale Horiz. 1" = 400'
Vert. 1" = 40'

Exhibit 1

STATE OF CALIFORNIA DIVISION OF HIGHWAYS
MATERIALS & RESEARCH DEPARTMENT

MAP SHOWING LOCATION OF SOUND LEVEL MEASUREMENTS ON COLUMBIA RANCH PROPERTIES

DWG. NO	SUBMITTED BY: SUPV. MATERIALS & RESEARCH ENGR.	DATE 12-13-56
DRAWN BY R. P.	APPROVED BY: MATERIALS & RESEARCH ENGR.	SHEET NO 1
CHECKED BY L. B.		OF 1 SHEETS

ClibPDF - www.fastio.com