DIST.	COUNTY	ROUTE	POST MILE	SHEET NO.	TOTAL SHEETS
6	Ker	184	4.32	1	2

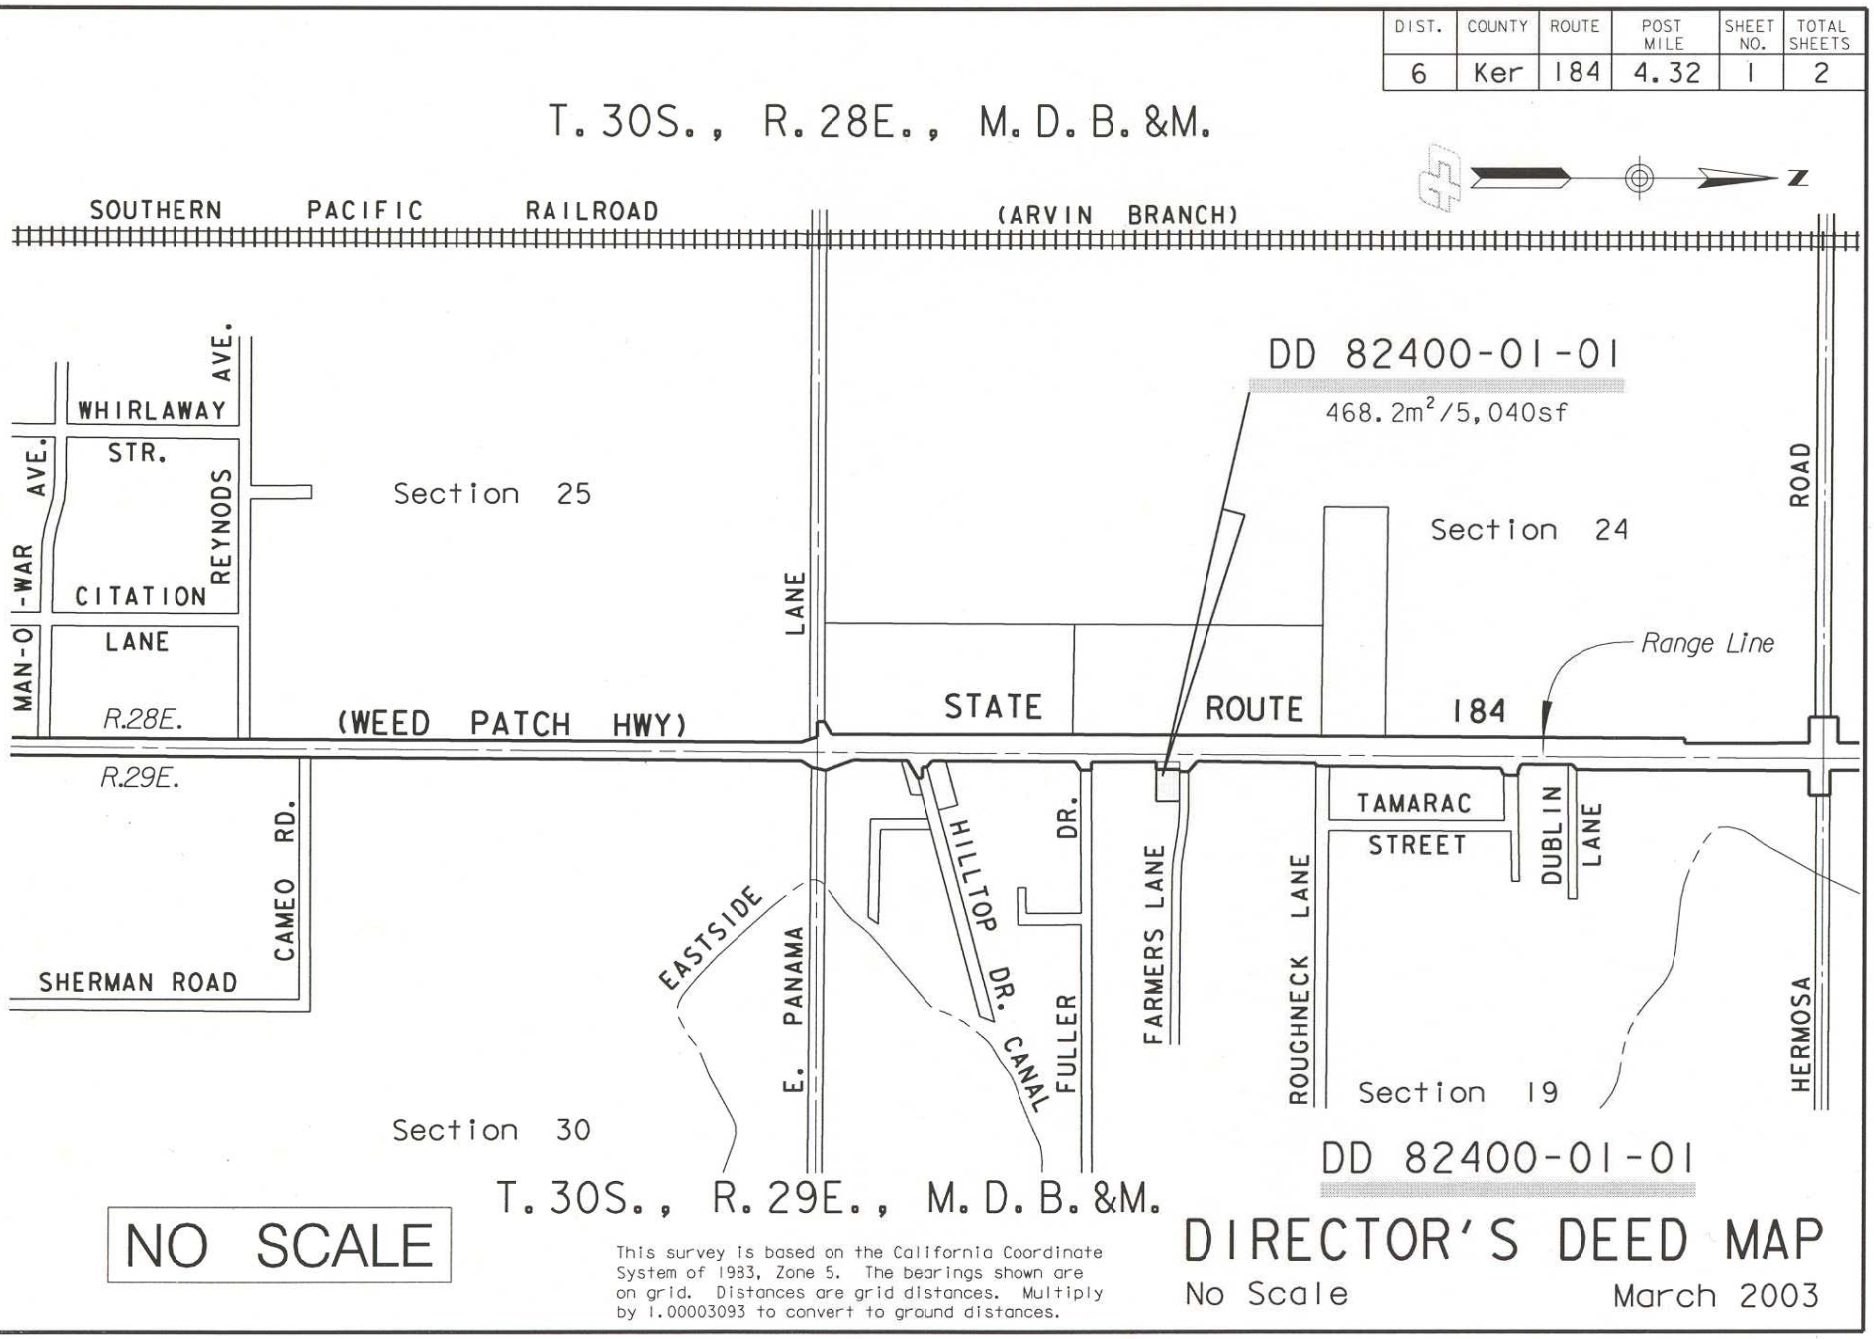

NO SCALE

This survey is based on the California Coordinate System of 1983, Zone 5. The bearings shown are on grid. Distances are grid distances. Multiply by 1.00003093 to convert to ground distances.

DIRECTOR'S DEED MAP

No Scale

March 2003

Drawn By:	P.P.	Date: 10/29/02
Checked By:	T.O.	Date: 10/29/02

D:\projects\Ker-184\dd82400-01-01.dgn

DIST.	COUNTY	ROUTE	POST MILE	SHEET NO.	TOTAL SHEETS
6	Ker	184	4.32	2	2

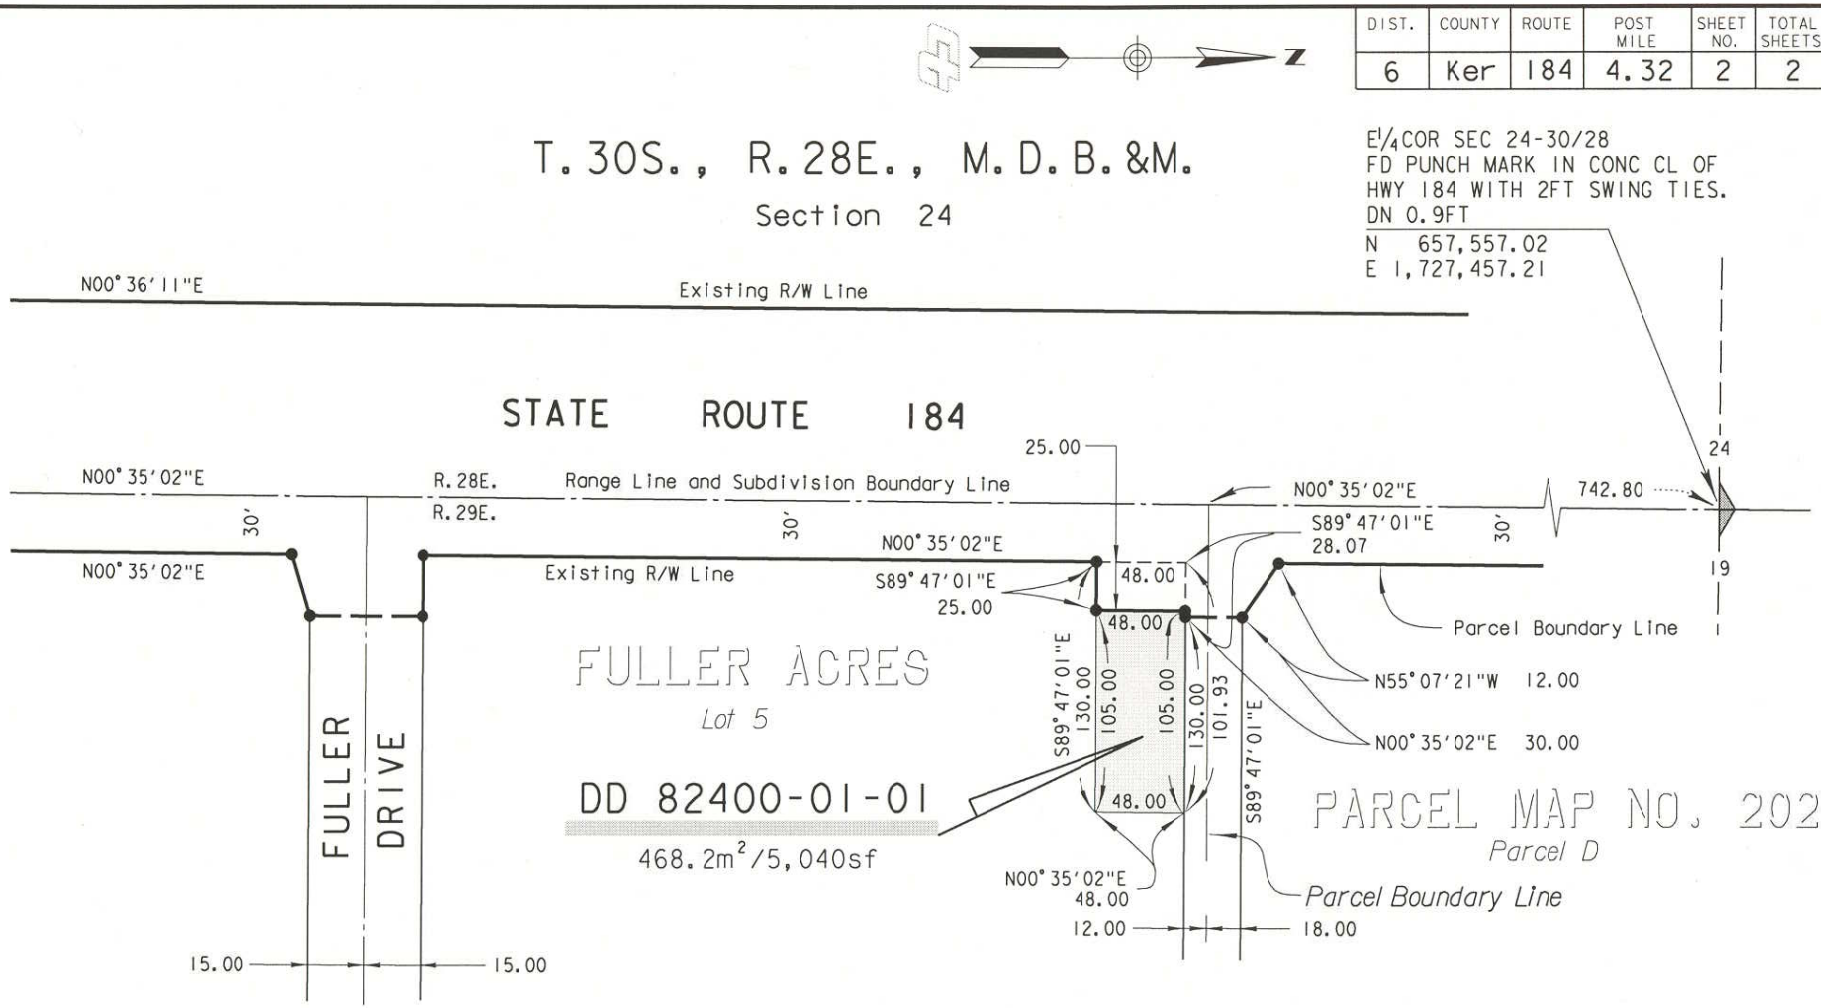

DD 82400-01-01

DIRECTOR'S DEED MAP

March 2003

100 0 100 200

Scale: 1" = 100'

This survey is based on the California Coordinate System of 1983, Zone 5. The bearings shown are on grid. Distances are grid distances. Multiply by 1.00003093 to convert to ground distances.

Drawn By:	P.P.	Date: 10/29/02
Checked By:	T.O.	Date: 10/29/02

D:\projects\Ker-184\dd82400-01-01.dgn