SAN FRANCISCO COUNTY
CITY OF SAN FRANCISCO

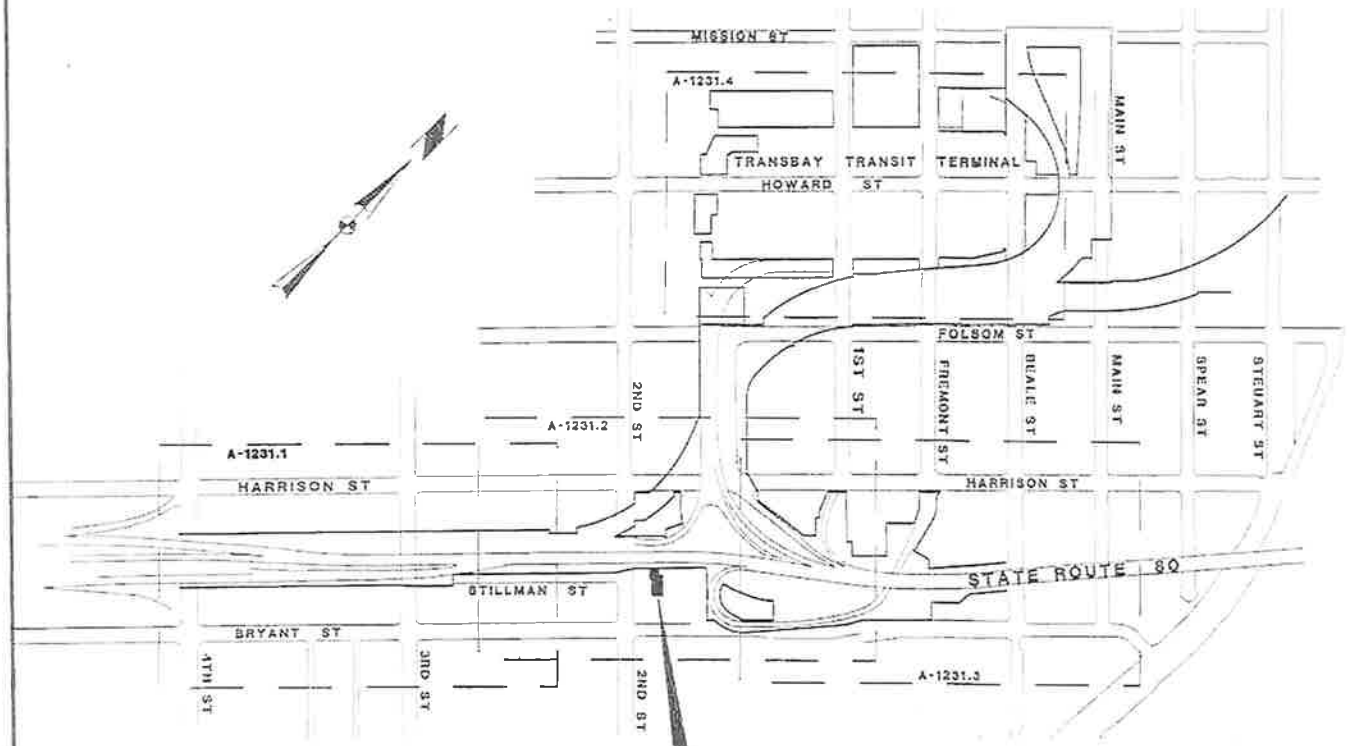

DD-060135-01-01

CLOCKTOWER, UNIT T-253

A-1231.0
R-28.0

STATE OF CALIFORNIA
BUSINESS, TRANSPORTATION
AND HOUSING AGENCY
DEPARTMENT OF TRANSPORTATION
DISTRICT 4

DIRECTOR'S DEED
DD-060135-01-01

DRAWN BY: CH		DATE: 3/30/10	
CHECK BY: WN		SCALE: NTS	
COUNTY	ROUTE	P.M.	DR.NO.
SF	80	5.0	1 OF 2

SAN FRANCISCO COUNTY
CITY OF SAN FRANCISCO

DD-060135-01-01

487 SQ.FT., UNIT NO. T-253, (LOT NO. 136)

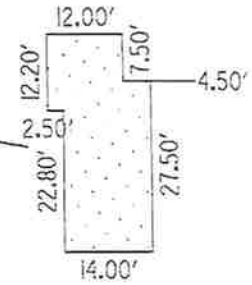

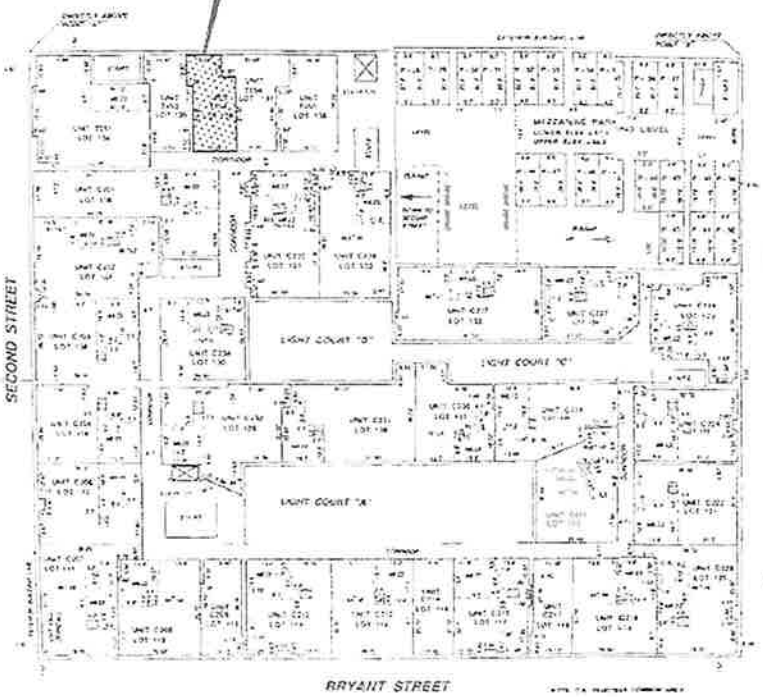

LEVEL TWO

MAP OF
THE CLOCKTOWER
461 SECOND STREET
A LIVE/WORK CONDOMINIUM PROJECT

JAMES E. GHYPERTT ASSOCIATES

STATE OF CALIFORNIA
BUSINESS, TRANSPORTATION
AND HOUSING AGENCY
DEPARTMENT OF TRANSPORTATION
DISTRICT 4

DIRECTOR'S DEED
DD-060135-01-01

DRAWN BY: CH		DATE: 3/30/10	
CHECK BY: WN		SCALE: NTS	
COUNTY	ROUTE	P.M.	DR.NO.
SF	80	5.0	2 OF 2

A-123l.2
A-123l.2a
R-28.2