CITY OF LA MESA

EXHIBIT "B"

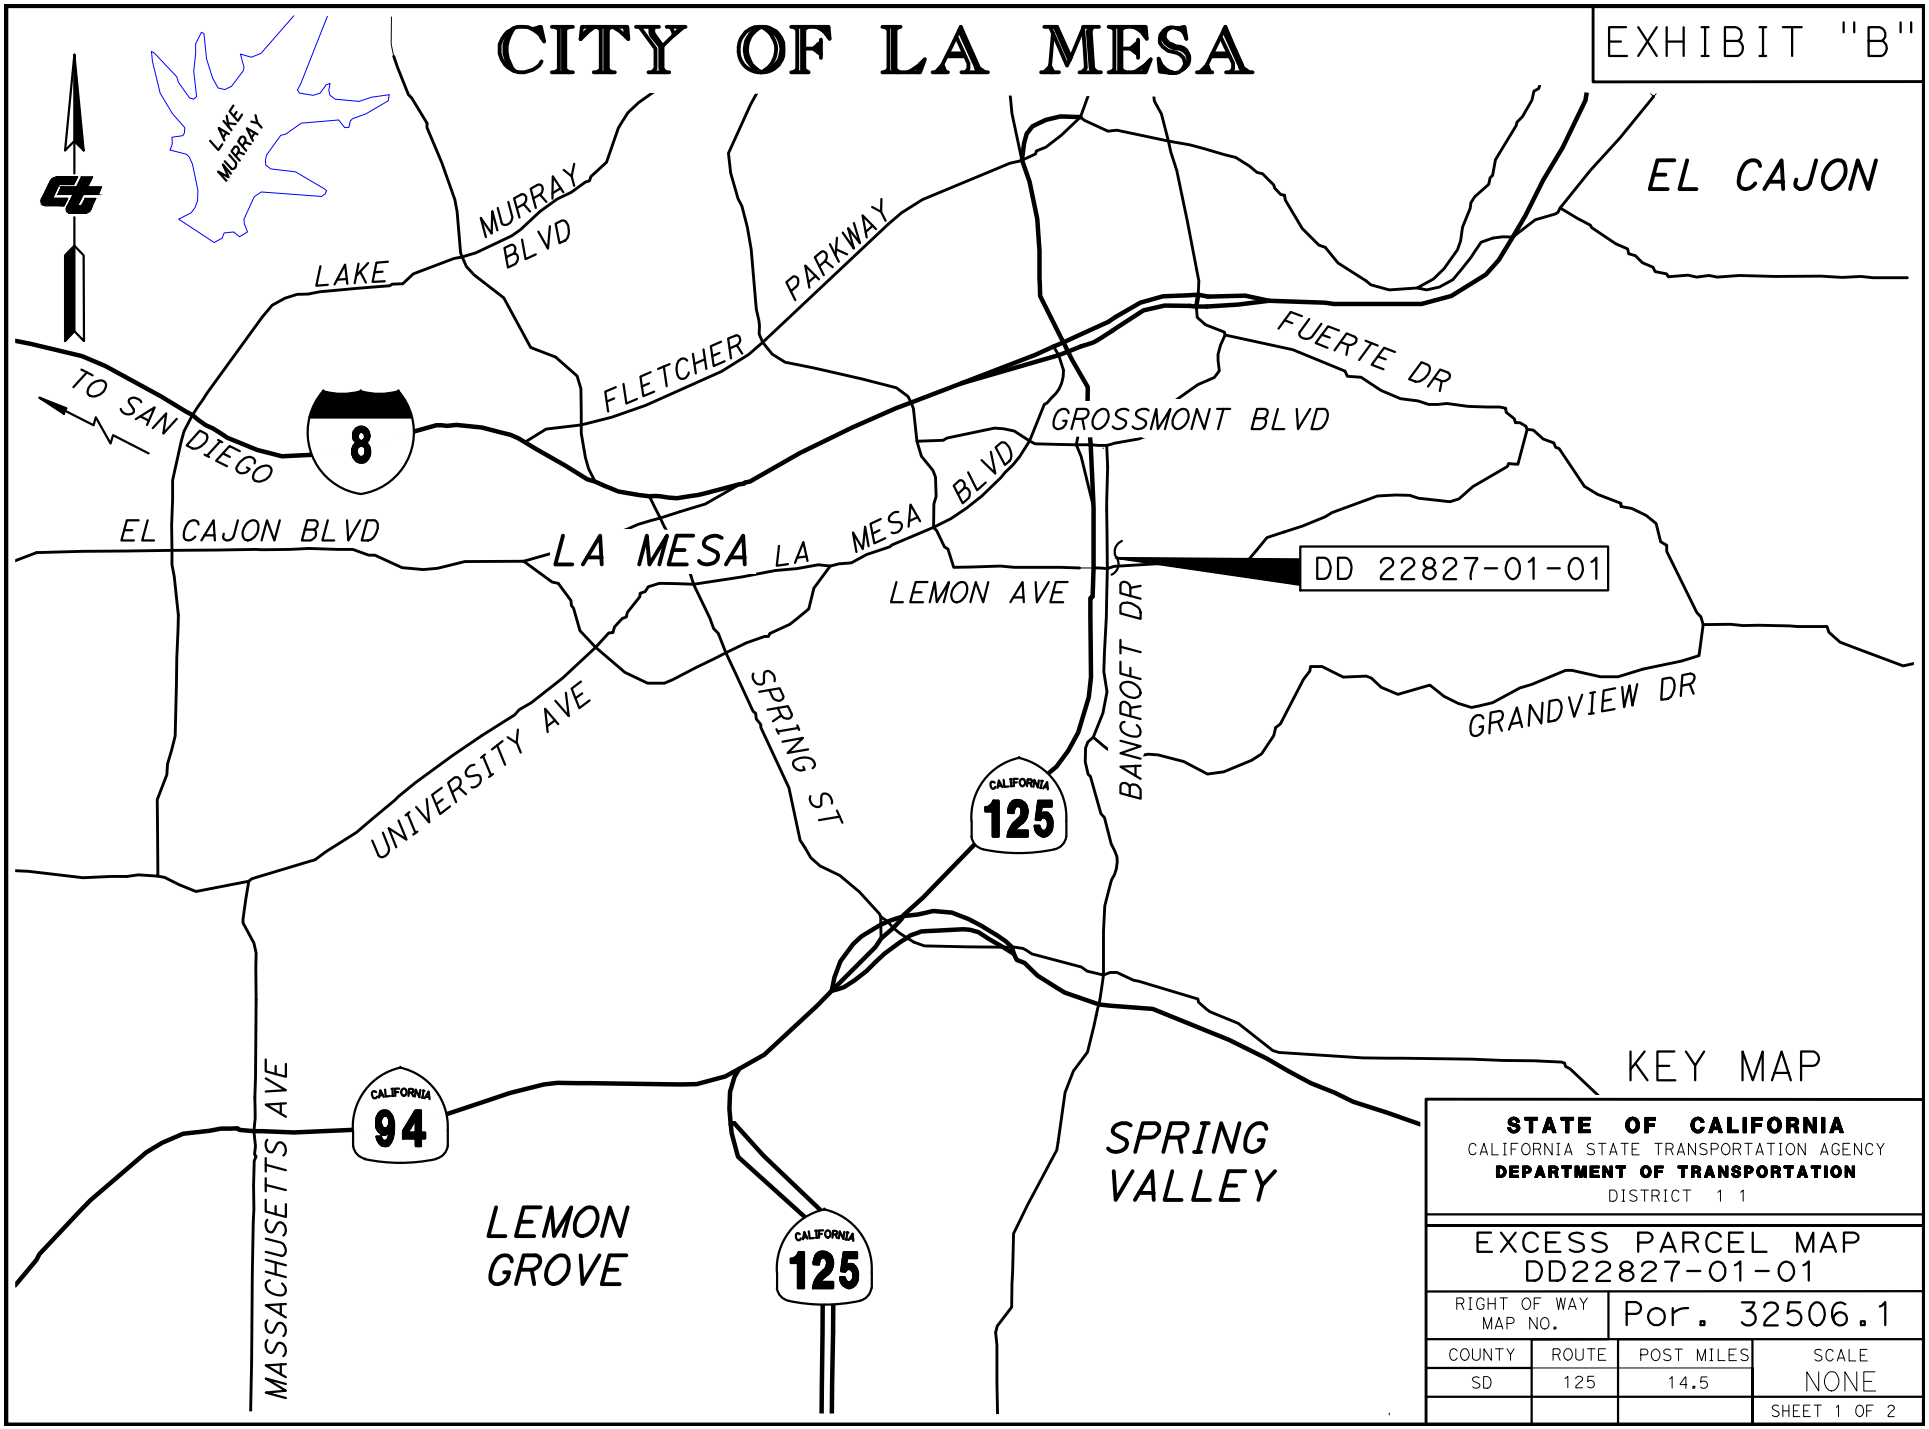

STATE OF CALIFORNIA
CALIFORNIA STATE TRANSPORTATION AGENCY
DEPARTMENT OF TRANSPORTATION
DISTRICT 11

EXCESS PARCEL MAP
DD22827-01-01

RIGHT OF WAY MAP NO.	Por. 32506.1		
COUNTY	ROUTE	POST MILES	SCALE
SD	125	14.5	NONE
			SHEET 1 OF 2

CITY OF LA MESA

EXHIBIT "B"

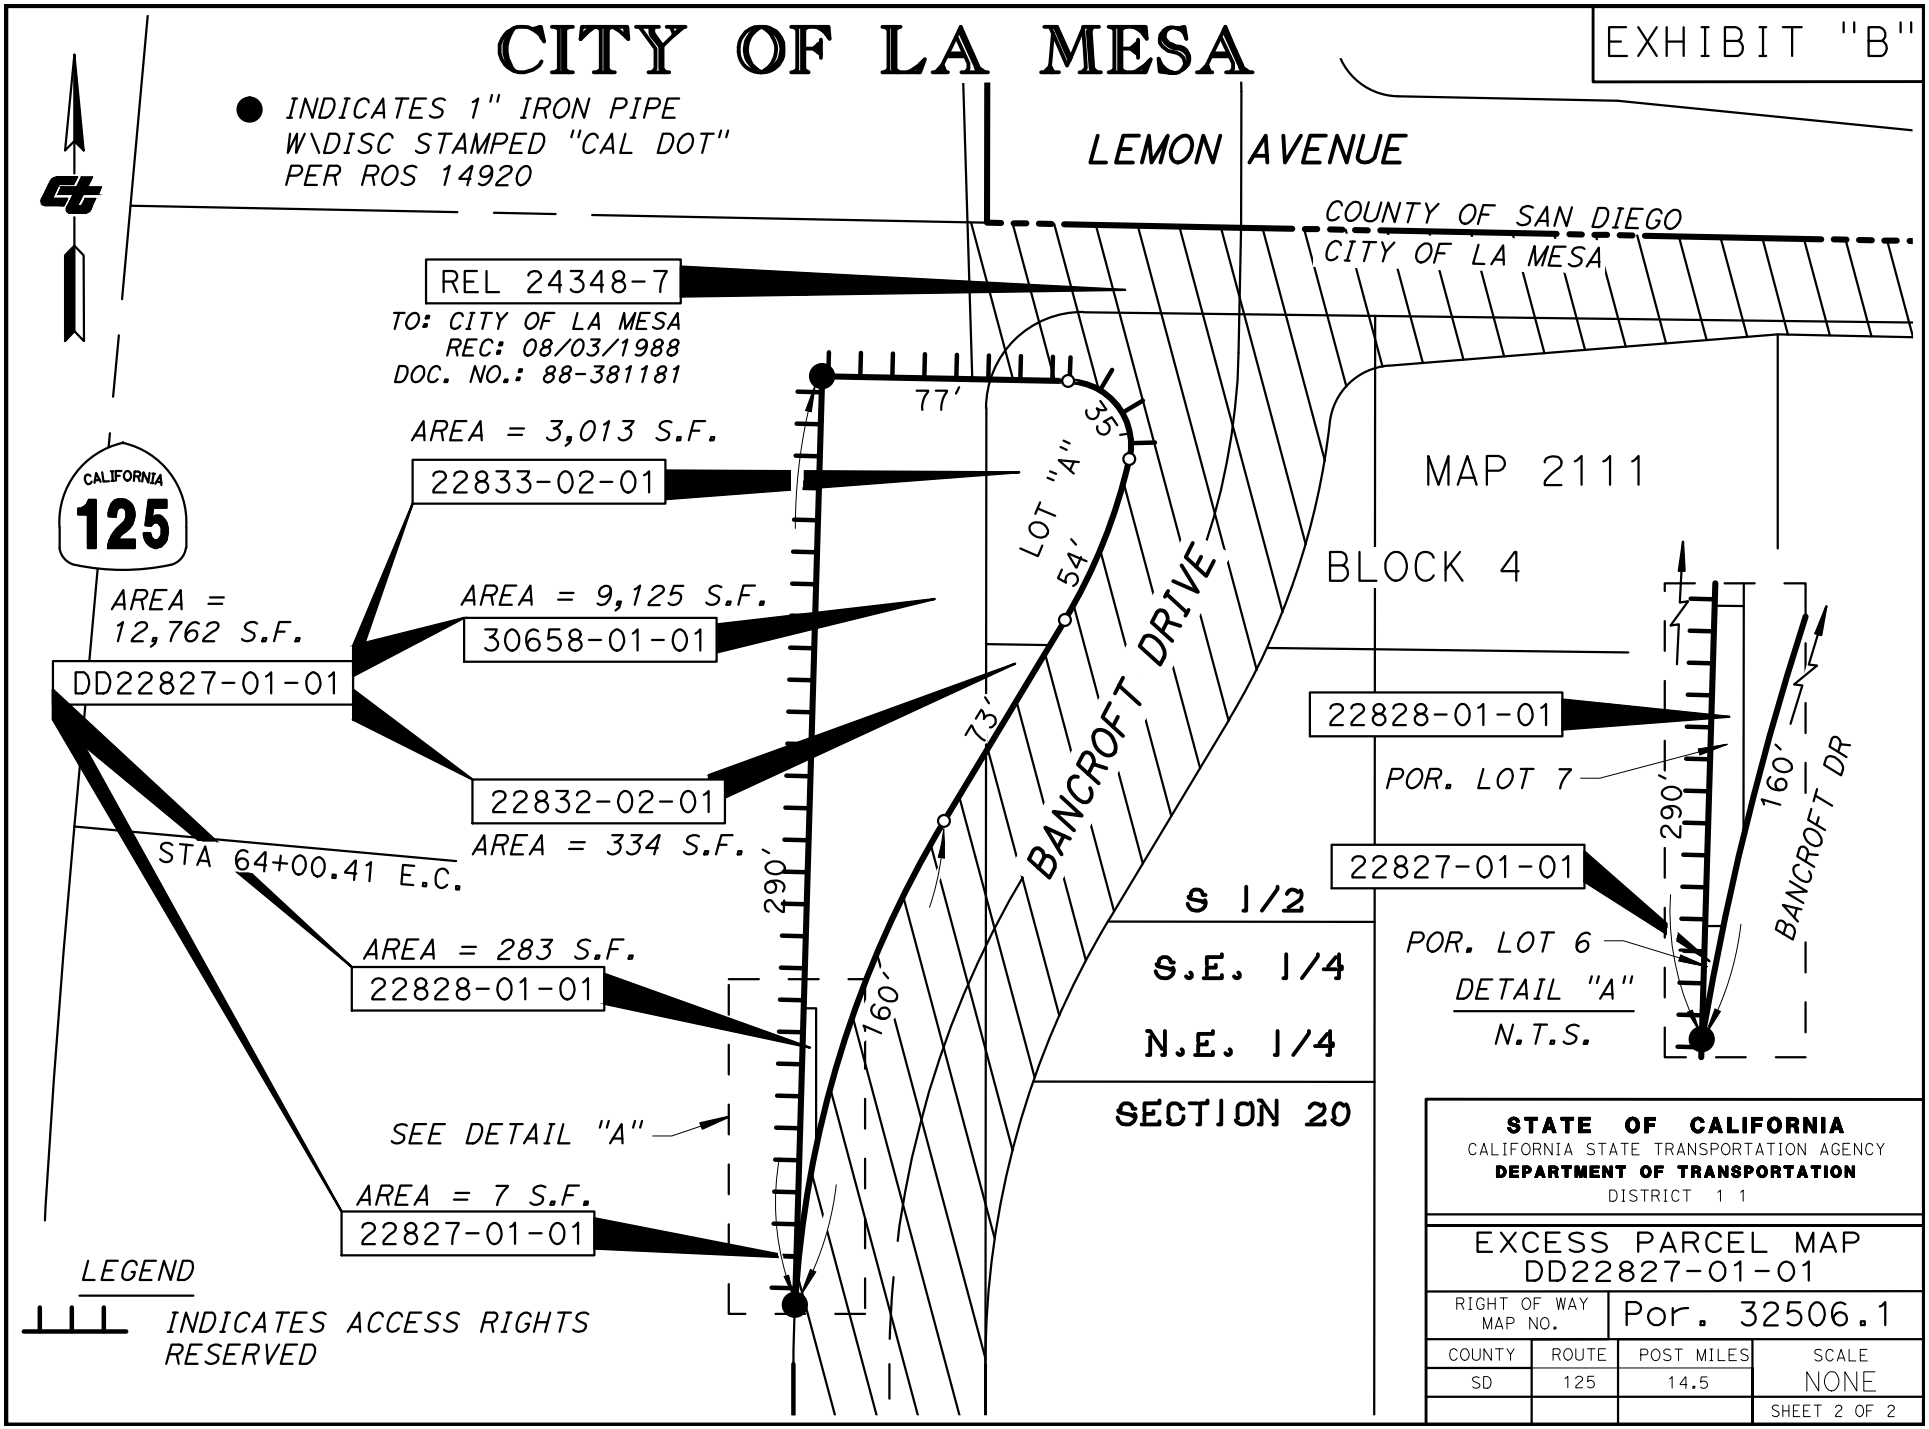

STATE OF CALIFORNIA
CALIFORNIA STATE TRANSPORTATION AGENCY
DEPARTMENT OF TRANSPORTATION
DISTRICT 11

EXCESS PARCEL MAP
DD22827-01-01

RIGHT OF WAY MAP NO.	Por. 32506.1		
COUNTY	ROUTE	POST MILES	SCALE
SD	125	14.5	NONE
			SHEET 2 OF 2